


BRIDGE AND LEWIS
SUBDIVISION OF
OUT LOT 41
AND SOUTHERLY 73 OF OUT LOT 40
ST AUBIN FARM

Approved Detroit Nov 21st 1873

Theo J. Campan } Commissioner on the
William Folen } Plan of the City of
Detroit

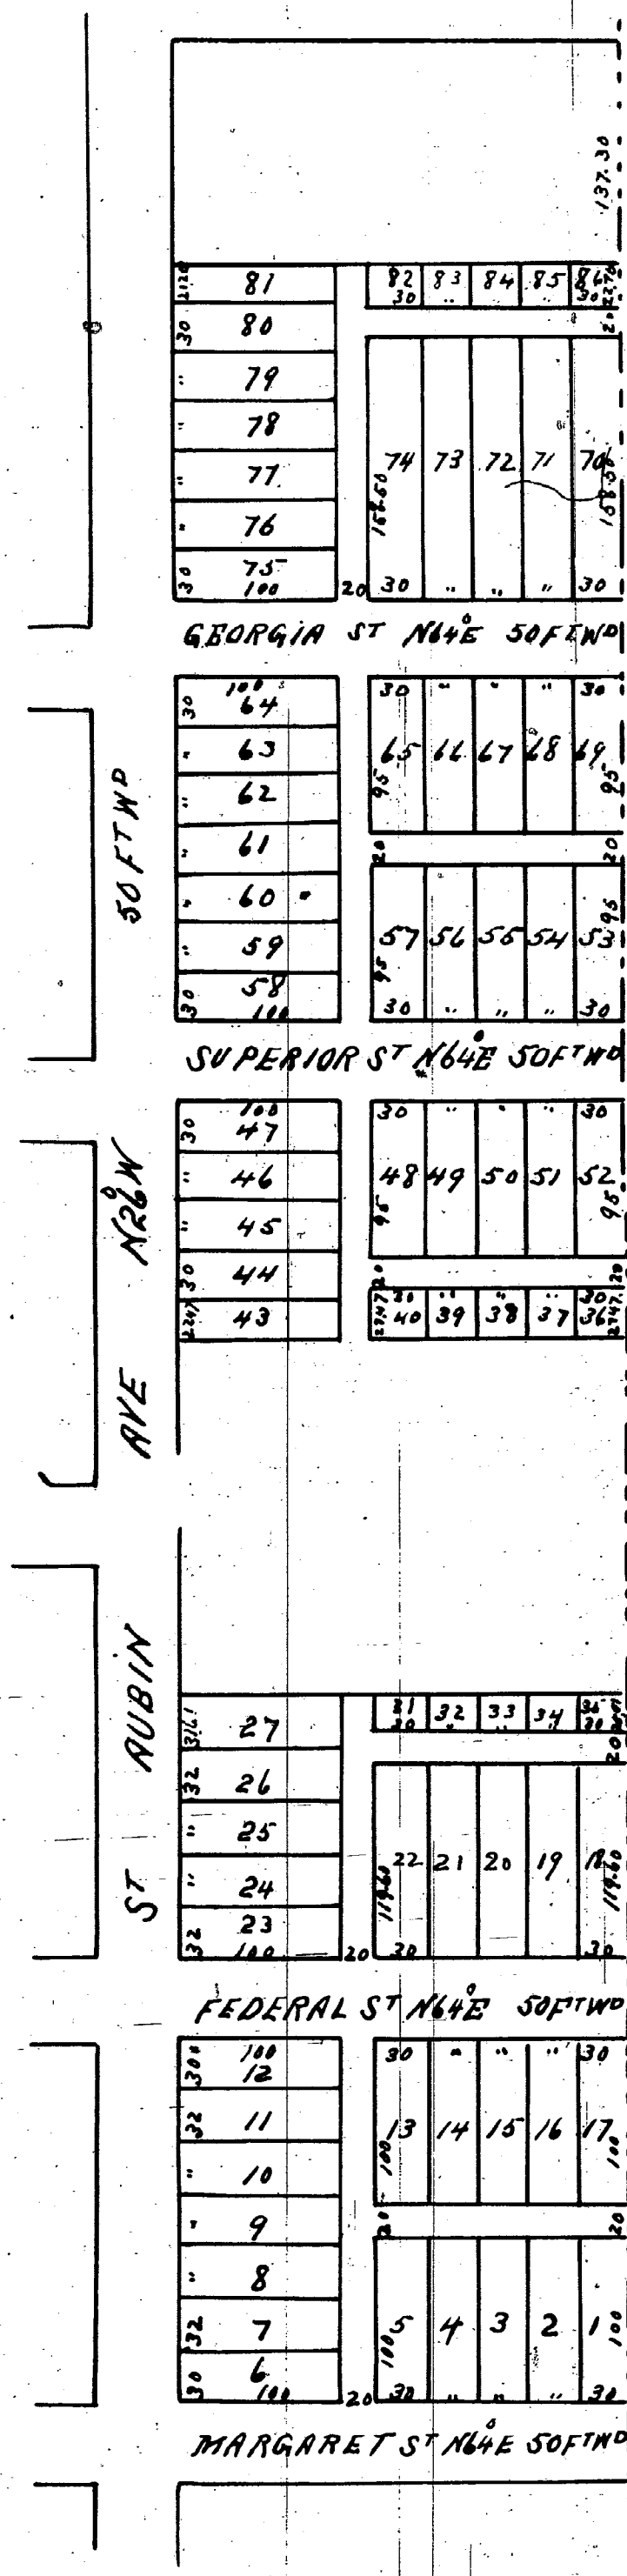

Know all men by these presents that we Henry P. Bridge & Charlotte his wife Alexander Lewis and Elizabeth J. Lewis his wife and Lewis St. Aubin and Mary A. St. Aubin his wife have caused to be made the annexed map of the subdivision of Out lot 41 and southerly 73 of Out lot 40, St. Aubin Farm and we do hereby dedicate to the perpetual use of the public all streets and alleys shown thereon reserving to ourselves our heirs or assigns the reversion or reversions thereof whenever discontinued by law

Witness our hands and seals this fifth day of November
A. D. Eighteen hundred and seventy three.

In presence of
Theresa St. Aubin
Ida Lewis
Eliza Lott

Henry P. Bridge L S
Charlotte Bridge L S
Alexander Lewis L S
Elizabeth Lewis L S
Lewis St. Aubin L S
Mary A. St. Aubin L S

State of Michigan } ss
County of Wayne }

On this Fifth day of November A. D. eighteen hundred and seventy three before me the subscriber a Notary Public in and for said County personally appeared Henry P. Bridge & Charlotte his wife Alexander Lewis and Elizabeth J. Lewis his wife and Lewis St. Aubin and Mary A. his wife known to me to be the same persons mentioned in and who executed the above instrument and who severally acknowledged the same to be their free act and deed, and the said Charlotte Bridge, Elizabeth J. Lewis and Mary A. St. Aubin on a private examination by me separate and apart from their husbands acknowledged that they executed the same freely and without fear or compulsion from anyone.

Notary Public Wayne County Michigan

We John W. Mc Millan Register of Deeds and Eugene Robinson Surveyor hereby certify that we have carefully compared the foregoing map or plat with the original and that it is a correct copy of the whole thereof

J. W. Mc Millan
Eugene Robinson City Surveyor

I hereby certify that this plat is a correct copy of the plat now on record in the Registry of Deeds office being made under the supervision of the Auditor General by tracing the plat on record and affixing thereto a carefully compared copy of the dedication and certificates
Dated this 23rd day of August 1910

John B. La Fountain
Clerk Aud. Gen. Dept.

Scale, One inch = 100 Feet

I hereby certify the above Plat to be correct -

Eugene Robinson
City Surveyor