


SWEENEY'S SUBDIVISION
Of the West 355.82 feet of that part of
PRIVATE CLAIM 171
Between the Michigan Central Railroad
And the Centre of Leavett Avenue
DETROIT, WAYNE COUNTY, MICHIGAN

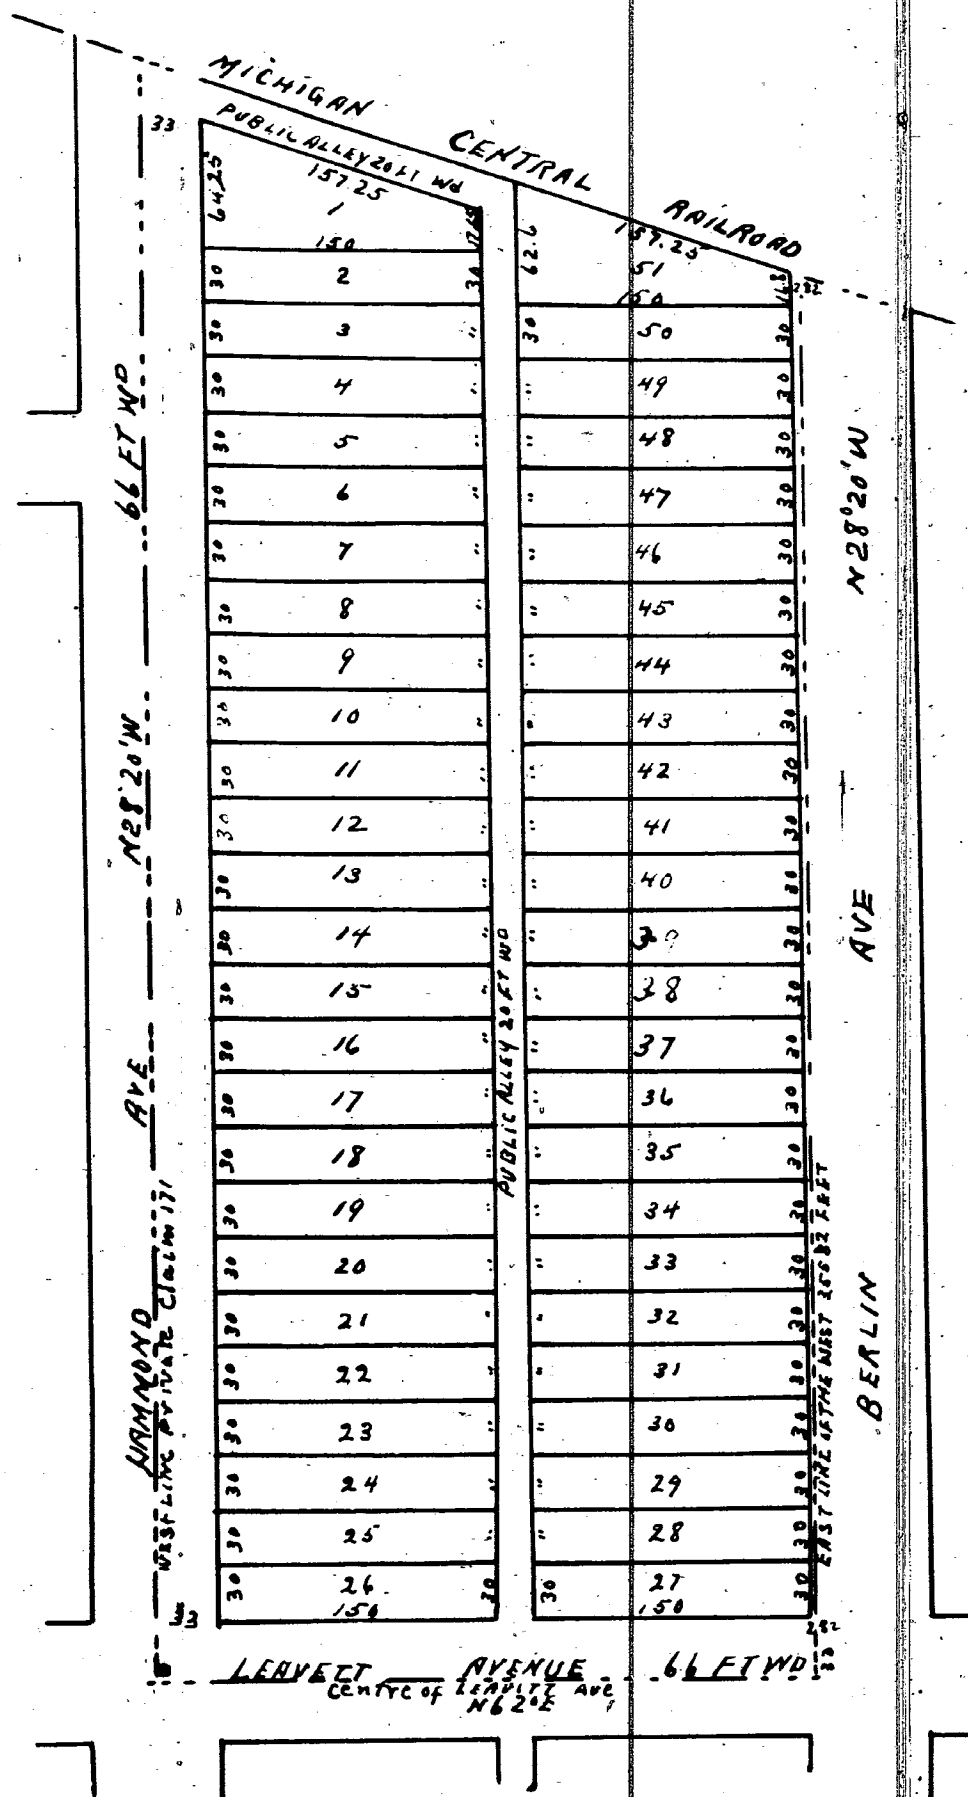

I hereby certify that this plat is a correct copy of the plat now on record in the Register of Deeds office being made under the supervision of the Auditor General by tracing the plat on record and affixing thereto a carefully compared copy of the dedication and Certificate
Dated This 27th day of August 1910

John B. Fountain
Clerk Aud Gen Dept

Know all men by these presents that Frank Sweeney Eliza Sweeney Mary T Walker and Judith Sweeney of Dearborn Wayne County Michigan do hereby dedicate to the Public the perpetual use of the streets and alleys (where not already dedicated) as represented on the annexed plat of Sweeney's subdivision of the west Three Hundred and Fifty Five and Eighty Two hundredths feet of that part of Private Claim One Hundred and Seventy One between the Michigan Central Railroad and the centre of Leavett Avenue Detroit Wayne County Michigan Reserving to ourselves our heirs and assigns the reversion thereof whenever the same may be discontinued by law. Witness our hands and seals this fifth day of September A.D. 1885

In Presence of
B. T. Proutie
Frank A. Earl.

Frank Sweeney
Eliza Sweeney
Mary T Walker
Judith Sweeney

LS
AS
AS
AS

We hereby certify the above plat to be correct
Detroit July 2d 1885 Jerome & Daly Surveyors

State of Michigan }
County of Wayne }

On this 5th day of September A.D. 1885 before me the subscriber a Notary Public in and for said County personally appeared the above named Frank Sweeney Eliza Sweeney Mary T Walker and Judith Sweeney owners and Jerome & Daly Surveyors to me known to be the persons described in and who executed the above instrument and Surveyors certificate and acknowledged the same to be their free act and deed.

Brown T. Proutie
Notary Public
Wayne County
Michigan

State of Michigan }
County of Wayne }

We Charles M. Rousseau Register of Deeds and Jerome and Daly Surveyors hereby certify that we have separately carefully compared this duplicate plat with the Original plat of Sweeney's subdivision of the West 355.82 feet of that part of Private Claim 171 between the Michigan Central Railroad and the centre of Leavett Avenue Detroit Wayne County Michigan and that it is an exact duplicate thereof and of the whole of such plat.

Charles M. Rousseau Register
Jerome & Daly Surveyors

Approved Nov. 10th 1885 Board of Public Works
John B. Monteburg
Alexander Chappoton
William H. Langley
at the City of Detroit

REGISTRY'S OFFICE }
COUNTY OF WAYNE }
Received for Record The 12th
day of Nov. A.D. 1885
at 8 o'clock A.M. and
Recorded in Liber 9
Plate on Page 35
Charles M. Rousseau
REGISTER

Examined and approved September 21st 1885
H. R. Pratt Dep Auditor General

Wayne County Treasurer Office
Detroit Oct 16th 1885

This is to certify that the taxes on the
W 355.82 ft of that part of P.C. 171 Between
the M.C.R.R. and the Centre of Leavett Ave.

Township of Springwells
has never been sold (if sold has been redeemed)
WM D Fox Deputy Co Treas.