


F. A. SCHULTE'S

Subdivision of Out Lots 43 and 44

JAMES CAMPBELL FARM

East Half of Private Claim 91

DETROIT, WAYNE COUNTY, MICHIGAN

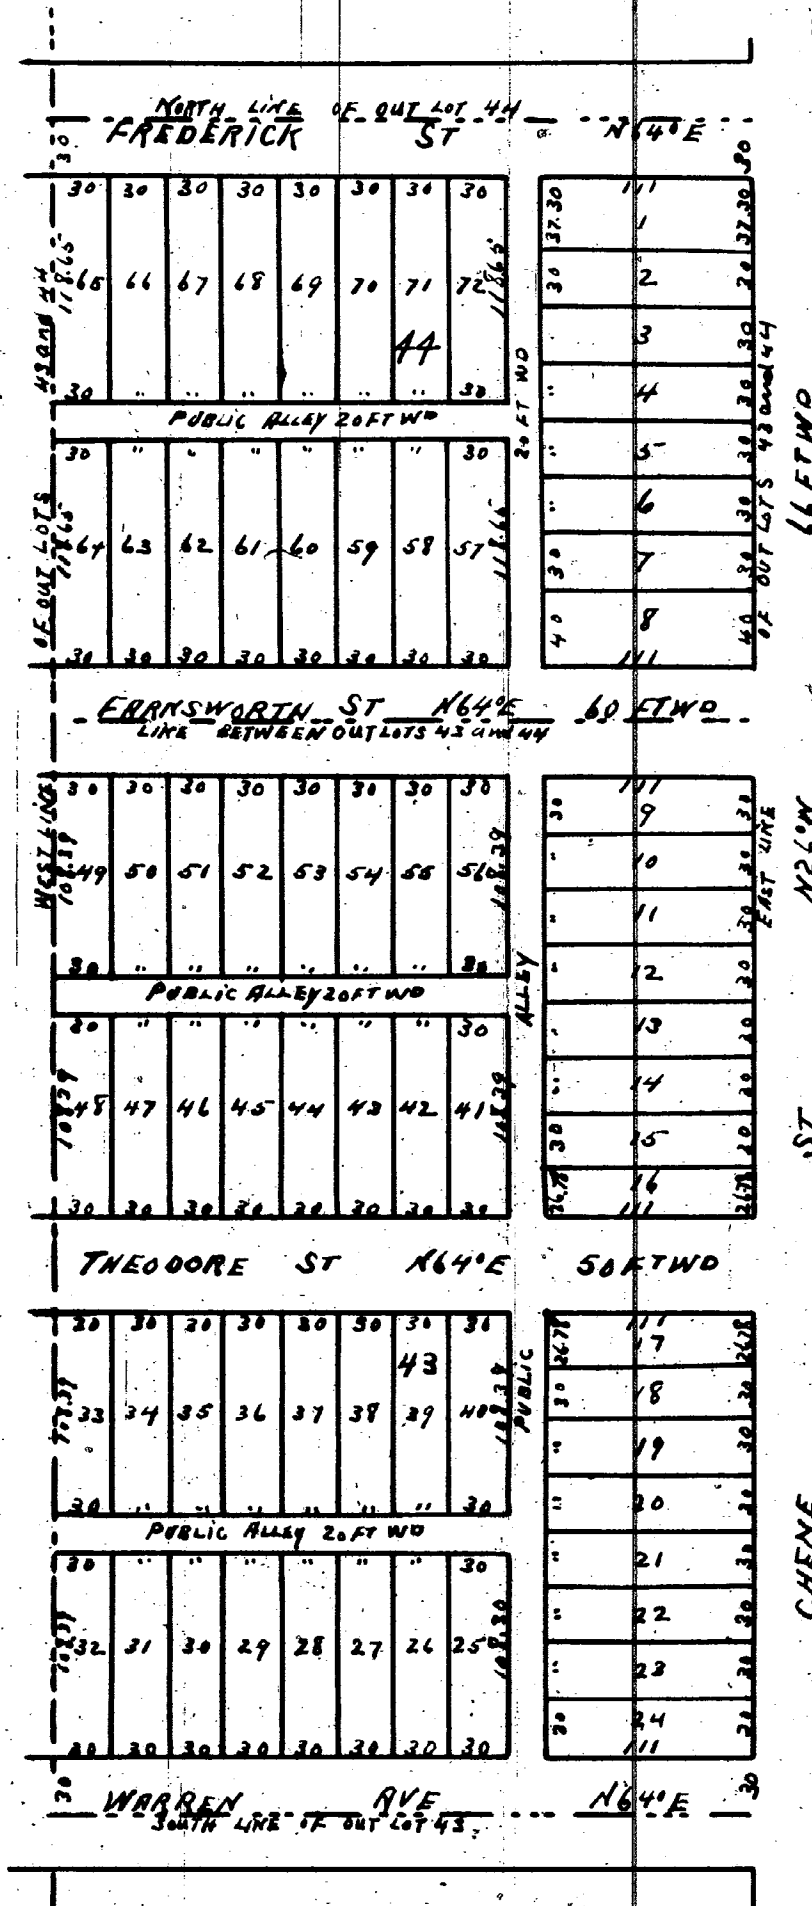

Know all men by these presents that Frank A. Schulte, and the Peoples Savings Bank by Francis Palma President and Michael W. O'Brien Cashier of Detroit Wayne County Michigan do hereby dedicate to the Public the perpetual use of the Streets and Alleys (when not already dedicated) as represented on the annexed plat of F. A. Schulte's Subdivision of Out Lots Forty Three and Forty Four James Campbell Farm East half of Private Claim ninety One Detroit Wayne County Michigan Reserving to ourselves our heirs assigns and successors the Reversion thereof whenever the same may be discontinued by law. Witness our hands and Seals this 5th day of October A.D. 1885

In presence of
T. H. Sullivan
C. C. Cawley

The Peoples Savings Bank
By Francis Palma President
Michael W. O'Brien Cashier

Frank A. Schulte

State of Michigan } ss
County of Wayne }

On this 5th day of October A.D. 1885 before me the subscriber a Notary Public in and for said County personally appeared the above named Frank A. Schulte Francis Palma President and Michael W. O'Brien Cashier of the Peoples Savings Bank proprietors and Jerome & Daly Surveyors to me known to be the persons described in and who executed the above instrument and Surveyors certificate and acknowledged the same to be their free act and deed.

J. T. Keena
Notary Public
Wayne County
Mich

WE hereby certify the above plat to be correct
Detroit October 4th 1885 Jerome & Daly
Surveyors

State of Michigan } ss
County of Wayne }

WE Charles M. Rousseau Register of Deeds and Jerome & Daly Surveyors hereby certify that we have separately carefully compared this duplicate plat with the Original plat of F. A. Schulte's Subdivision of Out Lots 43 and 44 James Campbell Farm East half of Private Claim 91 Detroit Wayne Co. Michigan and that it is an exact duplicate thereof and of the whole of such plat

Chas M. Rousseau
Jerome & Daly Surveyors

Examined and approved October 9, 1885
H. R. Pratt Dep. Auditor General

Approved October 20 1885
John B. Honderburgh
Alexander Chobotow
William H. Langley
Board of Public Works
of the City of
Detroit

REGISTER'S OFFICE
COUNTY OF WAYNE } ss
Received for Record the 24th
day of Oct. A.D. 1885
at 9 o'clock A.M. and
Recorded in Liber 9 of
Plate on page 26
Chas M. Rousseau
REGISTER

I hereby certify that this plat is a correct copy of the plat now on record in the Register of Deeds office being made under the supervision of the Auditor General by tracing the plat on record and affixing thereto a carefully compared copy of the dedication and certificate
Dated this 26th day of August 1910

John B. La Fountain
Clerk And Gen. Supt.

PLAT --- CITY OF LUDINGTON, ORIGINAL PLAT.

Entire Blocks 57-59-73-77-83-84-86
57-58 and all that portion of Main, Lewis,
and William Street, situated and being south
of Lewis Street and all that portion of Ro-
berts Street north of Filer Street, all of
that portion of Filer Street west of Robert
Street and all that portion of Foster Street
west of Charles Street together with Alleys
in all or any of said blocks now known as
Chip Yard.

Curtis & Taylor
Plat Examiners.

Vol. 148. Page 11997.

PLAT ---- BASS LAKE PARK FIRST ADDITION.

That part of Bass Lake Park First
Addition, being south of the center line of
Central Avenue.
See Thirteenth Addition to City of Lud-
ington.

By Circuit Court
October 6, 1913.

Liber 75. Page 156
Vol. 98. Page 6188.

PLAT ---- KASSONS ADDITION TO CITY OF LUDINGTON.

Entire Blocks 3-6 and 7 and also
the alley ways running east and west
through the center of each of said block;
also that portion of Diana Street between
Blocks 3-6 and 7 and adjoining thereto.
Replatted as Lowndale Park Addition.

Curtis & Taylor
Plat Examiners.


Vol. 98. Page 6178.

PLAT ---- ADDITION NO. 2, CITY OF LUDINGTON.

Blocks 118-119 and 120 and the
north of Blocks 123-124 and 125 and
Interview Street and alley.
Frank Filer Subdivision is a re-
plat.

Part Vacated
Circuit Court, Jan. 25, 1889.

Liber 1. Page 439.
Vol. 146. Page 12014.

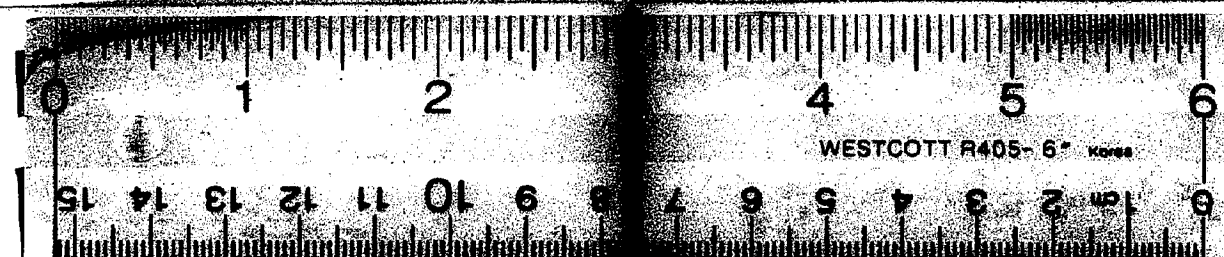

16 X