10540

11089

WELCH'S

FORD CITY SUBDIVISION

OF LOT 25 AND PARTS OF LOTS 24 AND 26 OF EUREKA IRON & STEEL WORKS SUB OF PART OF SEC 29 WEST OF D.M.+T.R.R.

ECORCE — WAYNE CO — MICHIGAN.

MASON L. BROWN
Civil Engineer + Surveyor
820-823 Chamber of Commerce
DETROIT

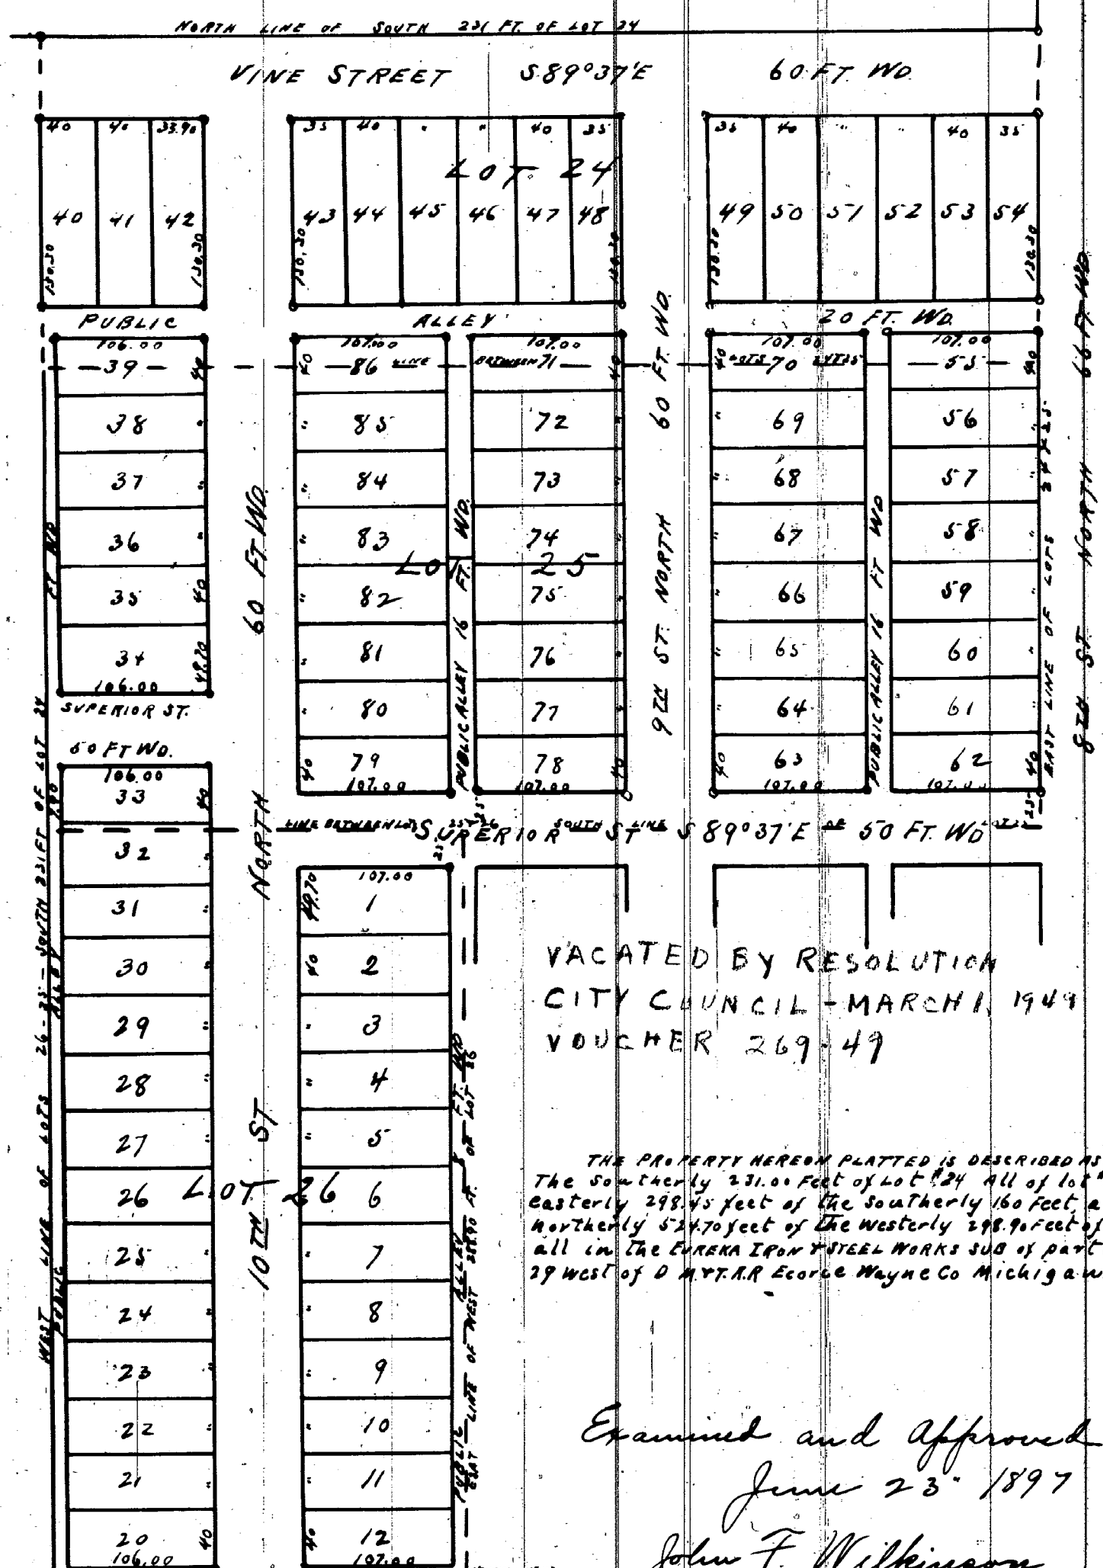

Scale 100 Ft = 1 In.

THE PROPERTY HEREON PLATTED IS DESCRIBED AS FOLLOWS The Southerly 231.00 Feet of Lot #24 All of lot #25 The easterly 298.45 feet of the Southerly 160 feet and the Northerly 5.24.70 feet of the Westerly 298.90 feet of Lot #26 all in the EUREKA IRON + STEEL WORKS SUB of part of section 29 West of D.M.T.R.R. Ecorse Wayne Co Michigan.

I hereby certify that the above Plat is correct, and that Monuments consisting of Oak Stakes 1¼ inches square and 15 inches long have been placed in the Ground at all angles in the Boundaries, and at the intersection of all Streets or Streets and Alleys as shown on plat by O.

Detroit, June 11 1897
Mason L. Brown
Engineer and Surveyor

KNOW ALL MEN BY THESE PRESENTS that We John M Welch Lizzie V Welch (his wife)

Have caused the land embraced in the above plat to be surveyed, laid out and platted, to be known as WELCH'S FORD CITY SUBDIVISION OF LOT 25 AND PARTS OF LOTS 24 & 26 OF EUREKA IRON & STEEL WORKS SUB OF PART OF SEC 29 WEST OF D.M.T.R.R. Ecorse Wayne Co. Michigan, and that the Streets and Alleys shown on said plat are hereby dedicated to the use of the public.

Witness our hands and seals this the 14 TH day of June A. D. Eighteen Hundred and Ninety-seven

In presence of
T.H. Welch
Alice Hagerty

John M. Welch (L.S.)
Lizzie V. Welch (L.S.)

STATE OF MICHIGAN. } ss.
COUNTY OF Wayne }

On this, the 14 th day of June 1897, before me, a Notary Public in and for said county, personally appeared the above named John M. Welch Lizzie V Welch (his wife)

known to me to be the same persons who executed the above dedication and who acknowledged the same to be their free act and deed.

Thomas N. Welch Notary Public
Wayne County, Michigan

STATE OF MICHIGAN. } ss.
County of Wayne }

We P. C. Bird Dep. Register of Deeds, and Mason L. Brown Surveyor, hereby certify that we have each carefully compared this copy with the original plat of WELCH'S FORD CITY SUBDIVISION OF LOT 25 AND PARTS OF LOTS 24 & 26 OF EUREKA IRON & STEEL WORKS SUB OF PART OF SEC 29 WEST OF D.M.T.R.R. ECORSE WAYNE CO MICHIGAN and that it is an exact copy thereof and of the whole of such original map or plat.

P. C. Bird Dep Register of Deeds
Mason L. Brown Surveyor.

Examined and Approved
June 23. 1897
John F. Wilkinson
Deputy Auditor General

Register of Deeds Office } ss.
Wayne County
This instrument was received for record This 12 day of July 1897 at 12 o'clock P.M. and recorded in Liber 20 of Plats on page 69 as proper certificate was furnished in compliance with Sect. 135. of Senate Bill No 199 File 212 Act of 1893

P. C. Bird
Dep. Register

I hereby certify that this plat is a correct copy of the plat now on record in the Registers of Deeds office, being made under the supervision of the Auditor General by tracing the plat on record and affixing thereto a carefully compared copy of the dedication and certificates.

Dated this 9th day of Dec 1910
Geo W Bennett Clerk And Exam Dept.