
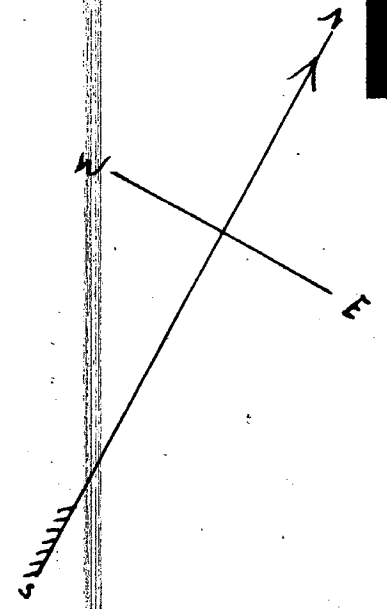


KEAN'S

ISLANDVIEW SUBDIVISION

OF PART OF P.C. 724

GROSSE POINTE, WAYNE CO. MICH.

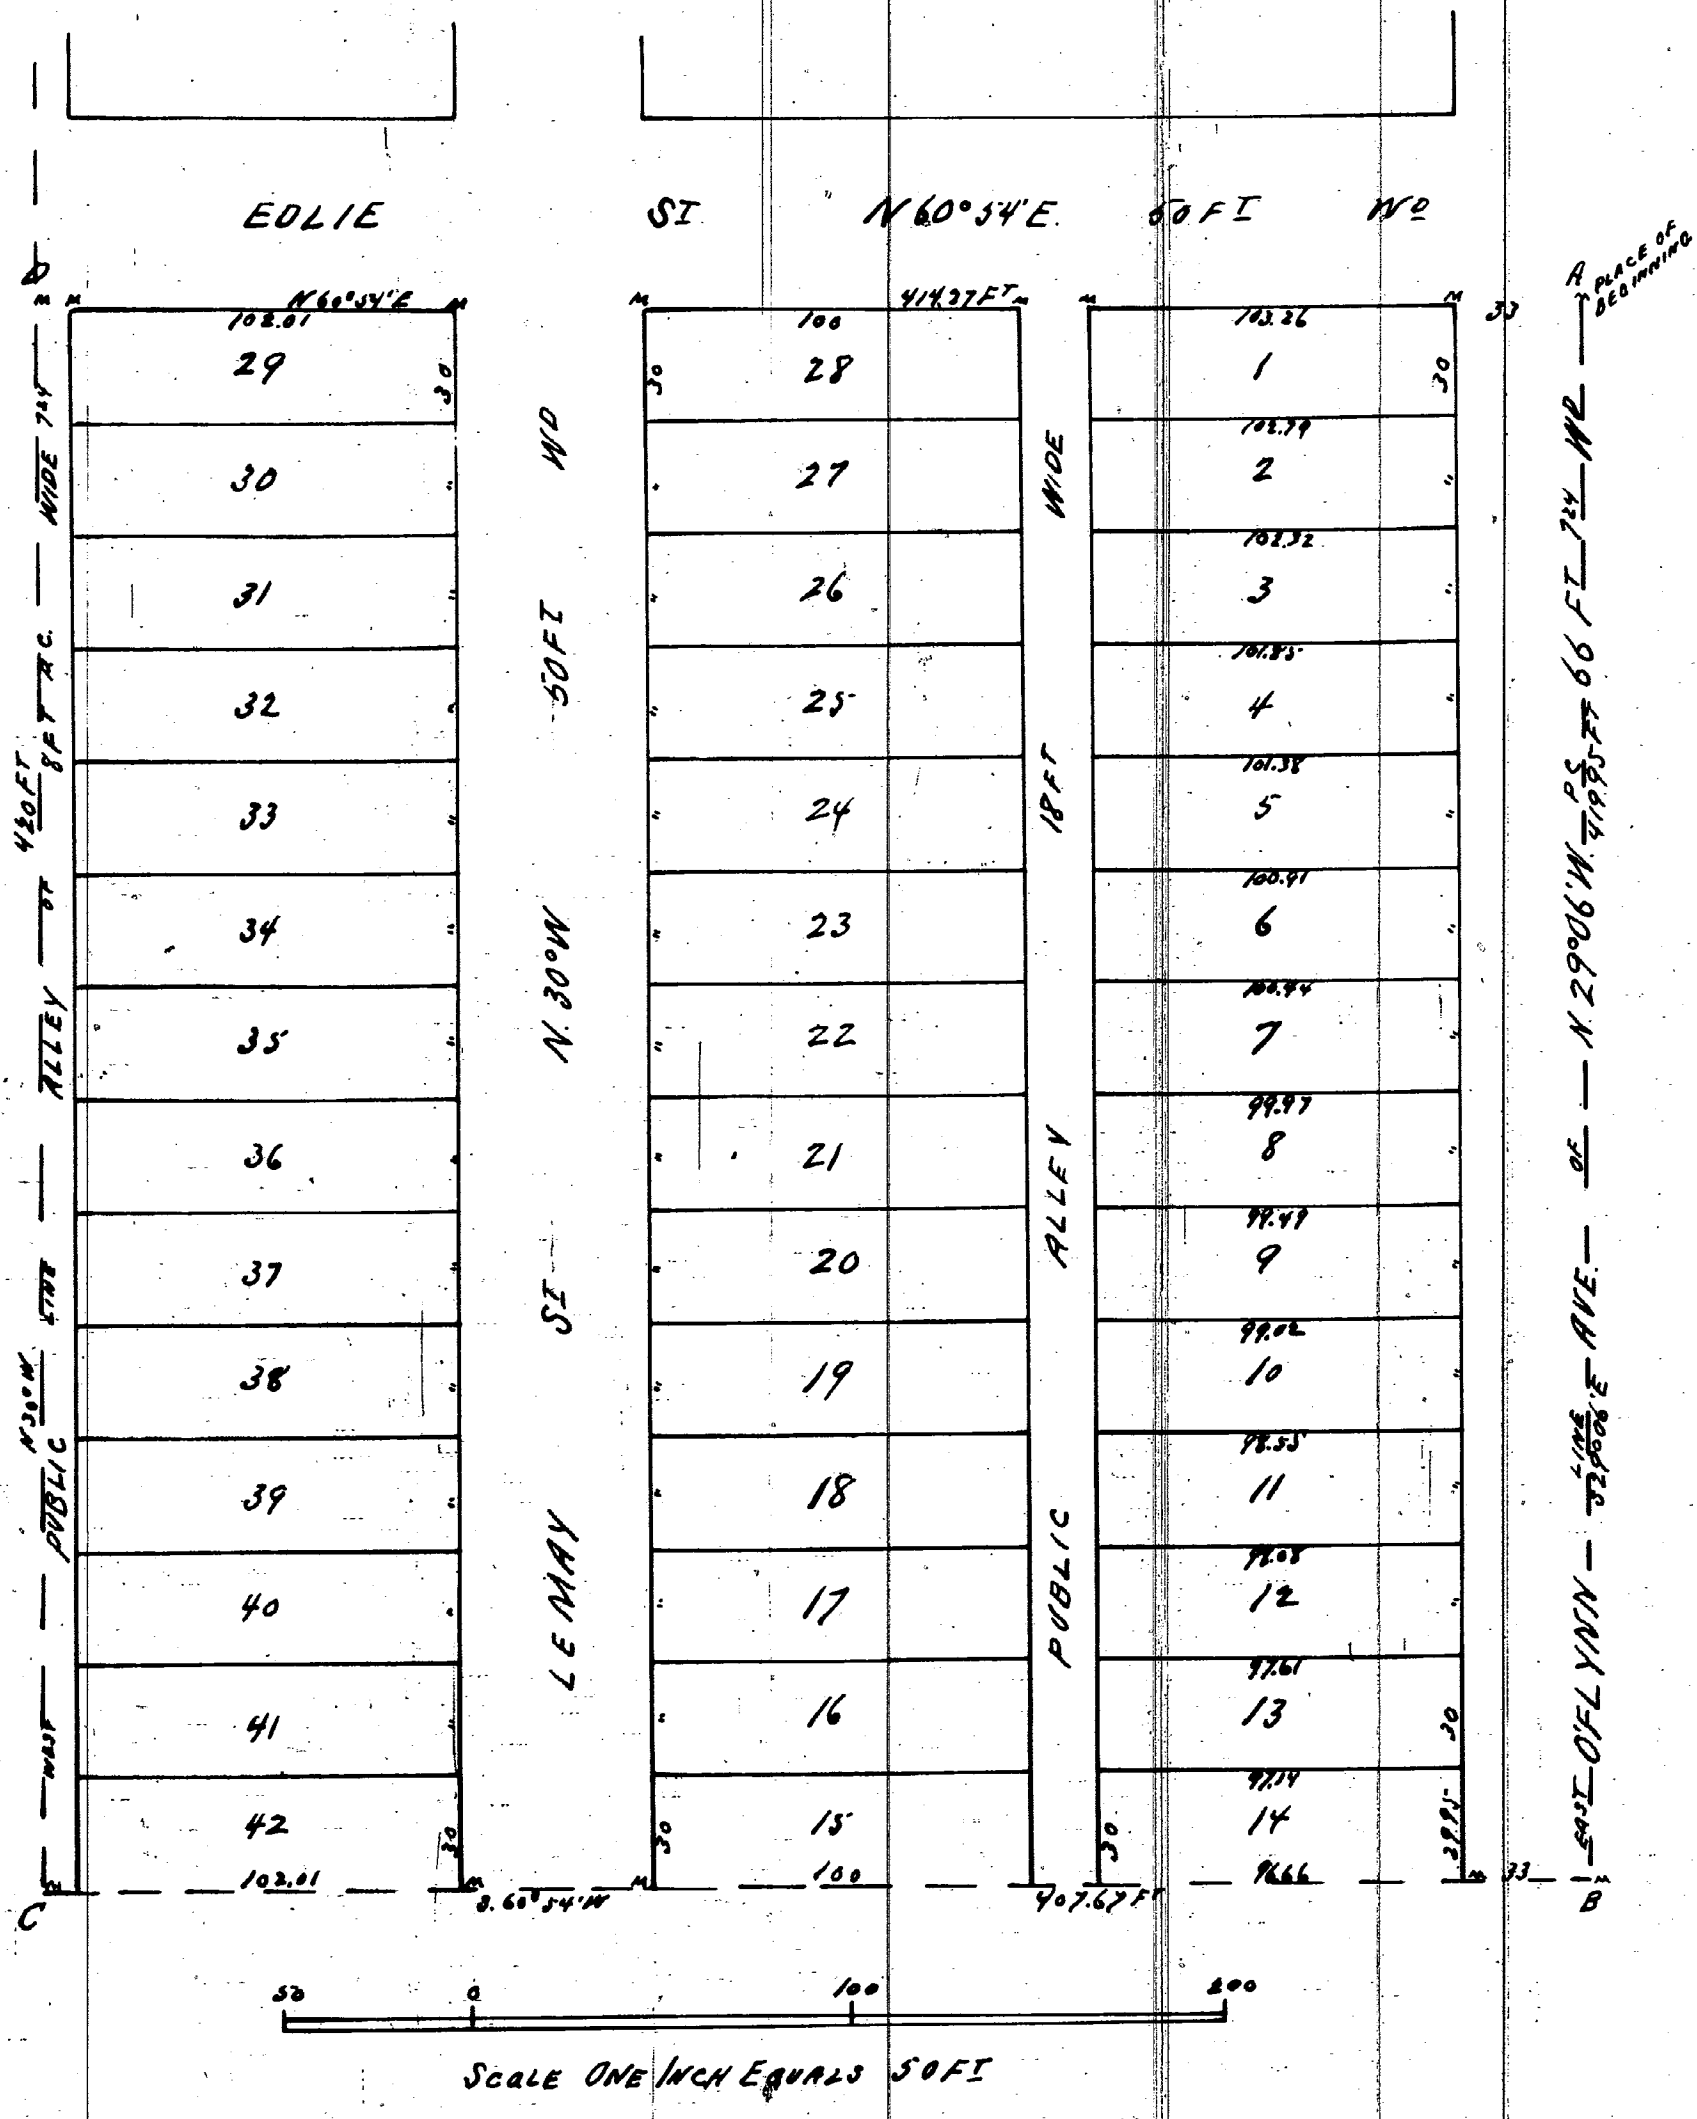

Know all men by these presents that I Amiel L. Kean of Detroit Wayne County Michigan have caused to be made for record this map of Kean's Island View Subdivision of a part of Private Claim 724 lying Southwesterly of Jefferson Avenue Grosse Pointe Wayne County Michigan by Thomas Campan & Son Surveyors and I hereby adopt the same and dedicate the Street and Allays shown for the use of the public

Witness my hand and seal this Twentieth day of May A.D. Eighteen hundred & Ninety seven

In presence of
Louise H. Kean
Edward L. Kean

Amiel L. Kean (S)

State of Michigan } ss.
County of Wayne }
On this Twentieth day of May A.D. Eighteen hundred and Ninety seven before me the Subscribing Notary Public in and for said County personally appeared Amiel L. Kean of Detroit Wayne County Michigan known to me to be the same person who executed the above instrument and who acknowledged the same to be their free act and deed.

Louise H. Kean
Notary Public Wayne Co. Mich.

Examined and approved
June 6th 1897
John F. Wilkinson
Deputy Auditor General

State of Michigan } ss.
County of Wayne }
We P.C. Bird Register of Deeds and Thomas Campan & Son Surveyors hereby certify that we have each carefully compared this copy with the original plat of Kean's Island View Subdivision of a part of Private Claim 724 lying Southwesterly of Jefferson Avenue Grosse Pointe Wayne Co. Michigan and that it is an exact copy thereof of the whole of such original map or plat.

P.C. Bird Register of Deeds
Thomas Campan & Son Surveyors

We hereby certify that the plat herein delineated is a correct one and that permanent monuments consisting of White Oak Stakes have been placed at points marked M as thereon shown at all angles in the boundaries of the land platted and at all intersections of Streets or Streets and Allays

Thomas Campan & Son Surveyors

The following is a description of the land embraced in this plat: Beginning at the intersection of the southerly line of Edlie Street with the Easterly line of Private Claim 724 'A' and running thence S. 29° 06' E along the Easterly line of Private Claim 724 419.98 feet to a point 'B' thence S. 60° 54' W parallel to said southerly line of Edlie Street 407.67 feet to a point 'C' in the Westerly line of said Private Claim 724 thence N. 30° W along said Westerly line of said Claim 420 feet to the southerly line of Edlie Street 'D' thence N. 60° 54' E along said southerly line of Edlie Street 414.27 feet to the place of beginning

I hereby certify that this plat is a correct copy of the plat now on record in the Register of Deeds office being made under the supervision of the Auditor General by tracing the plat on record and affixing thereto a carefully compared copy of the dedication and certificate.

Dated this 8th day of Dec. 1910
Geo W. Bennett

Clerk and Seal's Dept. P.C. Bird
Dep. Register

Register of Deeds Office } ss.
Wayne County }
This instrument was received for record this 23 day of July 1897 at 10⁴⁵ o'clock A.M. and recorded in Liber 20 of Plats on page 72 as proper certificate was furnished in compliance with Sect. 135 of Senate Bill No. 199 File 212 Act of 1893