

11091


RESUBDIVISION

OF LOTS 25 TO 36 BOTH INCLUSIVE OF THE SUB OF LOT 2 OF
BLACK MAR'S
SUB OF LOT 5 SHIPYARD TRACT SPRINGWELLS.


WAYNE CO.

MICHIGAN

SCALE 40 FT. PER INCH

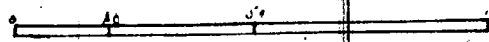

MASON L. BROWN C.E.
22-24 HODGES BLD
DETROIT MICH.

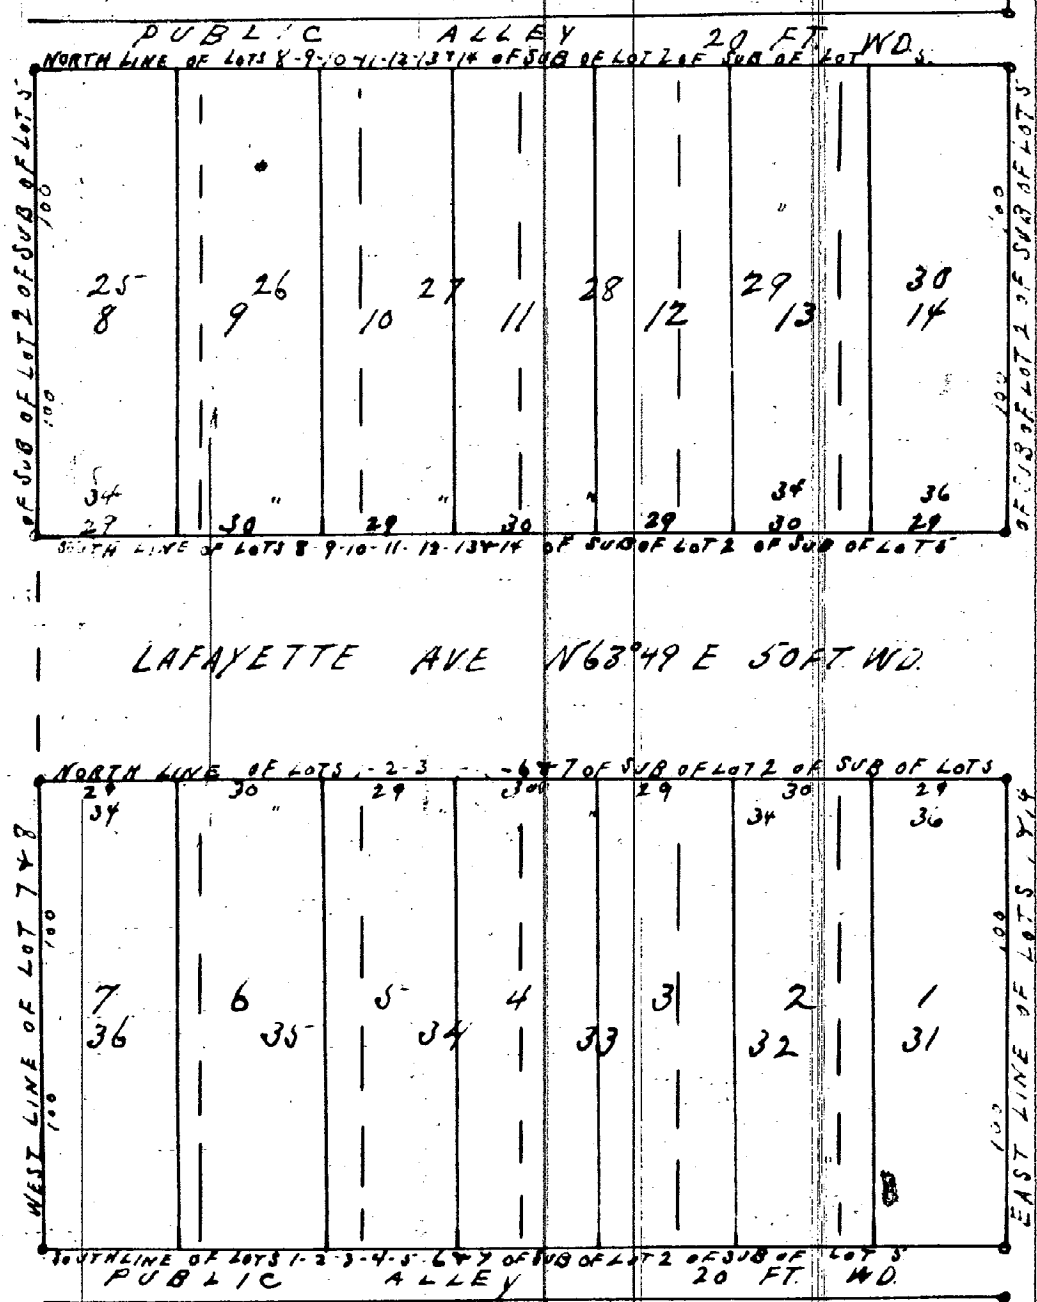

Register of Deeds Office } ss
Wayne County
This instrument was received for record this 31st
day of Feb'y 1896 at 8:30
o'clock A.M. and recorded in Liber 20
of Plate on page 19 as proper certificate was
furnished in compliance with sect 133 of
Senate Bill No 199 File 212 Act of 1893
F. W. Marchant
Register

I hereby certify that the above plat is correct, and that Monuments
consisting of Oak Stakes 1 1/4 inches square and 15 inches long have
been placed in the Ground at all angles in the Boundaries, and at the
intersection of all Streets or Streets and Alleys as shown on plat by O.

Detrit, Dec 31 1895
Mason L. Brown
Engineer and Surveyor

KNOW ALL MEN BY THESE PRESENTS, that WE
Levi J. Fick and Elizabeth
J. Fick (his wife)
Have caused the land embraced in the above plat to be surveyed, laid
out and platted, to be known as RESUBDIVISION OF LOTS 25 TO 36 BOTH INCLUSIVE OF THE SUB OF LOT 2 OF
BLACK MAR'S SUB OF LOT 5 SHIPYARD TRACT CO, Michigan and that the Streets and
Alleys shown on said plat are hereby dedicated to the use of the public.
Witness our hands and seals this 31st day of December
A. D. Eighteen hundred and Ninety five
In presence of:
Robert Young
Isaac V. Payne
Levi J. Fick (L.S.)
Elizabeth J. Fick (L.S.)

STATE OF MICHIGAN } ss
COUNTY OF WAYNE

On this the 31 day of December, 1895, before
me a Notary Public in and for said County, personally appeared the
above named Levi J. Fick and
Elizabeth J. Fick (his wife)
known to me to be the same persons who executed the above dedication
and who acknowledged the same to be in free act and deed.

Robert Young Notary Public.
Wayne County, Michigan.

I hereby certify that this plat is a correct
copy of the plat ~~now~~ on record in the Register of Deeds
office, being made under the supervision of the
Auditor General, and placing the plat on record and
affixing thereto a certified copy of the dedi-
cation and certificates.

Dated this 6th day of Dec 1895
Geo. W. Russell
Clerk and Sec'y.

Examined and approved
Jan 11 - 1896
J. B. Singer
Deputy Auditor General

STATE OF MICHIGAN } ss
County of WAYNE

We F. W. Marchant Register
of Deeds and Mason L. Brown Surveyor hereby
certify that we have each carefully compared this copy with the original
plat of RESUBDIVISION OF LOTS 25 TO 36 BOTH INCLUSIVE OF THE SUB OF LOT 2 OF BLACK MAR'S SUB OF LOT 5
SHIPYARD TRACT SPRINGWELLS
WAYNE CO. MICHIGAN and that it is an exact copy thereof and of
the whole of such original map or plat.

F. W. Marchant Register of Deeds.
Mason L. Brown Surveyor