

HUNTLEY'S ELECTRIC RAILWAY SUB.

Register of Deeds Office } ss
Wayne County
This instrument was received for record this 14
day of April 1897 at 8 30
o'clock AM and recorded in Liber 20
of Plate on page 59 as proper certificate was
furnished in compliance with Sect 135 of
Senate Bill No. 199 File 212 Act of 1893


P. C. Bird
Dep. Register

Mason L. Brown
Civil Engineer & Surveyor
DETROIT MICHIGAN

GREENFIELD WAYNE CO

MICHIGAN.

SCALE 60 FT. TO AN INCH

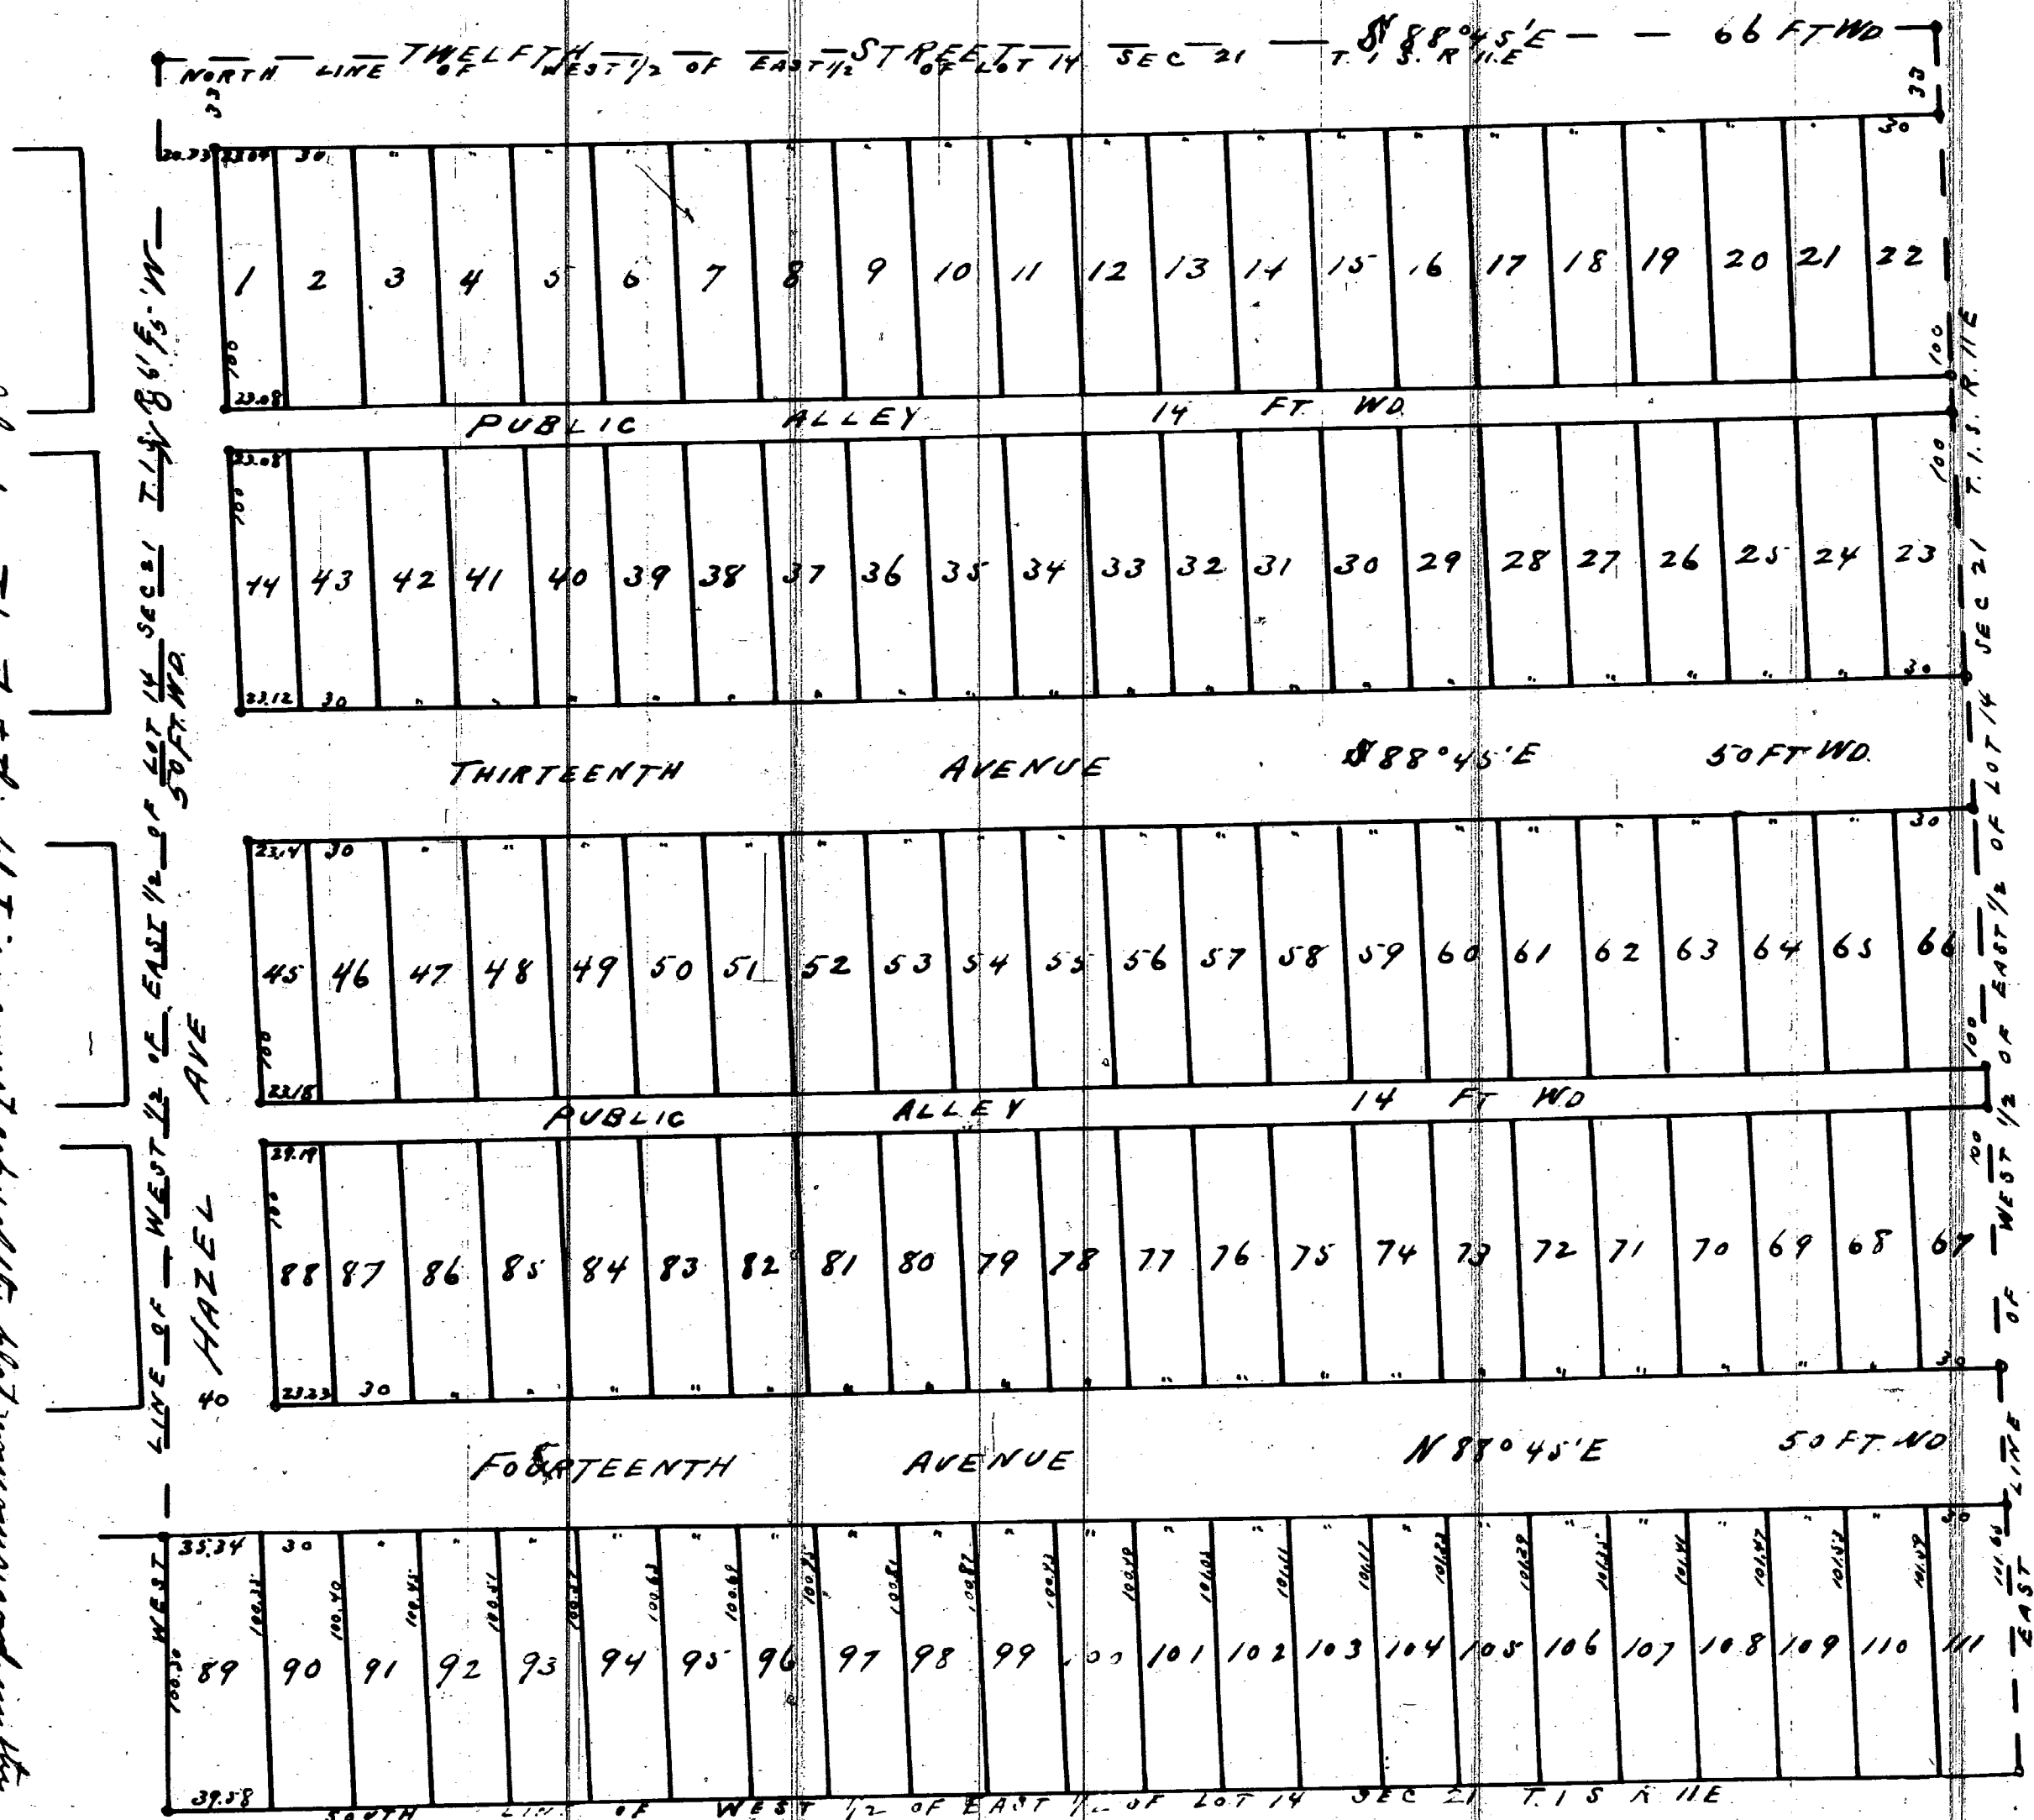

I hereby certify that the above Plat is correct, and that Monuments consisting of Oak Stakes 1 1/4 inches square and 15 inches long have been placed in the Ground at all angles in the Boundaries, and at the intersection of all Streets or Streets and Alleys as shown on plat by O.

Detroit, Jan 18 1897.
Mason L. Brown
Engineer and Surveyor.

STATE OF MICHIGAN, } ss
COUNTY OF WAYNE

On this the 18 day of JANUARY 1897, before me, a Notary Public in and for said county, personally appeared the above named Seligman Schloss and HANNAH Schloss known to me to be the same persons who executed the above dedication and who acknowledged the same to be their free act and deed

W. C. Brown Notary Public
Wayne County, Michigan

STATE OF MICHIGAN, } ss
COUNTY OF WAYNE

We P. C. Bird Dep. Register of Deeds and Mason L. Brown Surveyor hereby certify that we have each carefully compared this copy with the original plat of HUNTLEY'S ELECTRIC RAILWAY SUB. and that it is an exact copy thereof and of the whole of such original map or plat.

P. C. Bird Dep. Register of Deeds
Mason L. Brown Surveyor.

KNOW ALL MEN BY THESE PRESENTS, that we Seligman Schloss and HANNAH Schloss his wife

Have caused the land embraced in the above plat to be surveyed, laid out and platted, to be known as HUNTLEY'S ELECTRIC RAILWAY SUB. of the City of Greenfield, Wayne Co. Michigan, and that the Streets and Alleys shown on said plat are hereby dedicated to the use of the public.

Witness our hands and seals this the 18 day of January A. D. Eighteen Hundred and Ninety Seven
In presence of
Seligman Schloss (L.S.)
Hannah Schloss (L.S.)

Examined and approved
January 23d 1897
John F. Wilkinson
Deputy Auditor General

I hereby certify that this plat is a correct copy of the plat now on record in the Register of Deeds Office, and made under the supervision of the Auditor General by the City of Greenfield and approved by the City of Greenfield.

At Test this 9th day of Dec 1910
W. C. Brown
Notary Public