


EPWORTH'S ADDITION

TO
ROMULUS VILLAGE ON NW 1/4 OF
SEC. 20 T. 3. S. R. 9. E. WAYNE CO. MICH.

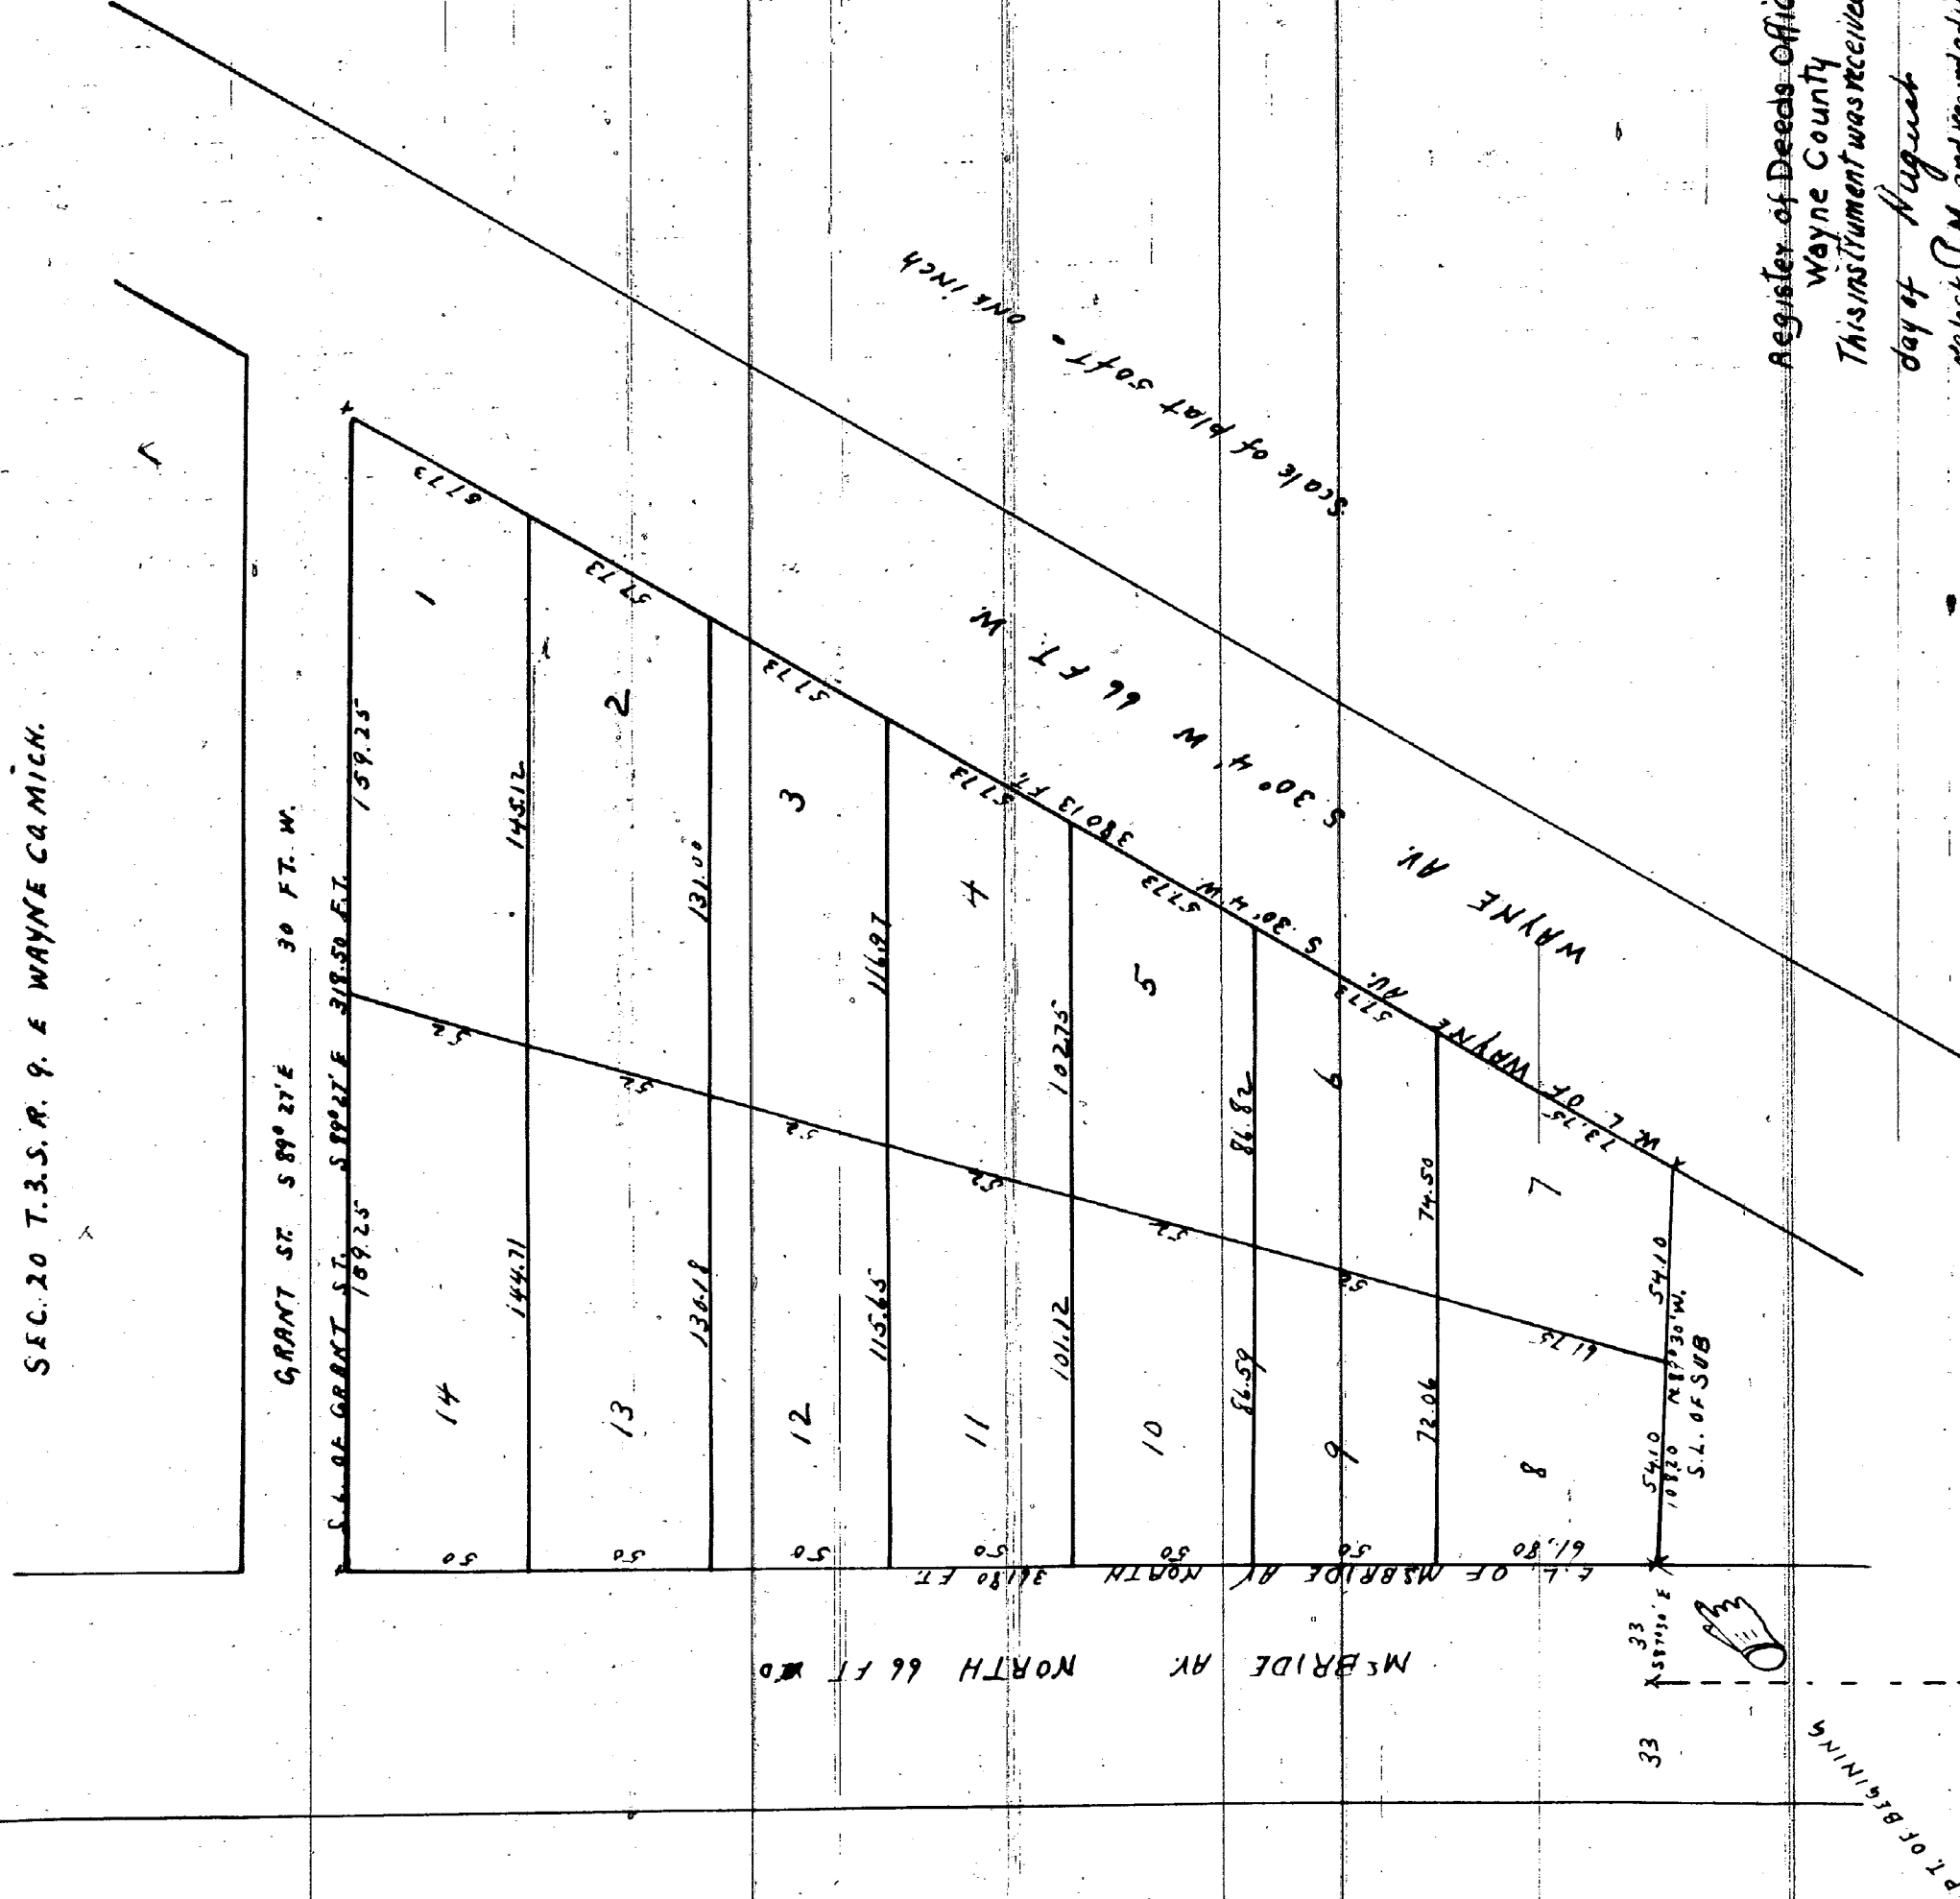

Description of the land platted

the land embraced in the annexed plat of Epworth's Addition to Romulus Village on the NW 1/4 of Sec. 20, T. 3. S. R. 9. E. Wayne Co. Mich. is described as follows commencing at a post 314.3 feet North and 33 ft. 8 in. East from the stone at the NW 1/4 post of said section thence along the E. line of Mc Bride Ave. North 3618 feet to a post thence along the S. line of Grant St. 3185 feet to a post thence along the westerly line of Wayne Ave. 3804 feet to a post thence along the S. line of said subdivision N. 89° 30' W. 108.20 feet to beginning

Know All men by these presents that we Herbert E. Epworth and Alice E. Epworth his wife as proprietors, have caused the land embraced in the annexed plat to be surveyed laid out and platted to be known as Epworth's Addition to the Village of Romulus on the NW 1/4 of section 20 as shown there south Range Nine East Wayne County Michigan and that the streets as shown on said plat are hereby dedicated to the use of the public.

Signed and sealed in presence of
A. H. Willmarth
Herbert E. Epworth
Alice E. Epworth

State of Michigan } ss. On this 13th day of August A.D. 1894
County of Wayne } before me the undersigned a Notary Public in and for said County personally appeared the above named Herbert E. Epworth and Alice E. Epworth his wife known to me to be the same persons who executed the above dedication who severally acknowledged the same to be their free act and deed

A. H. Willmarth
Notary Public in and for
Wayne County Michigan

Examined and approved
August 25 1894
D. B. Cargen
Deputy Auditor General

Register of Deeds Office } ss.
Wayne County }
This instrument was received for record this 30th
day of August 1894 at 3 o'clock P.M. and recorded in Liber 14
of PLATS on page 55 as proper certificate was
furnished in compliance with Sect. 135 of
Sons of B. Bill No. 199 File 212 Act of 1893.

I hereby certify that the plat here delineated is a correct one and that permanent monuments marking of each stake have been placed at all points marked thereon at all angles in the boundaries of the land platted and at all intersections of streets.

Subscribed Aug 25th A.D. 1894
A. H. Willmarth
Notary

I hereby certify that this plat is a correct copy of the plat now on record in the Register of Deeds office being made under the supervision of the Auditor General by tracing the plat on record and affixing thereto a carefully compared copy of the dedication and certification

Dated this 29th day of Nov 1910
John B. La Fountain
Clerk and Gen. Dep.

State of Michigan } ss. We E. E. A. H. Eames Dep. Register of Deeds
County of Wayne } and A. H. Willmarth, Surveyor hereby certify that we have each carefully compared this copy with the original plat of Epworth's Addition to Romulus Village on the NW 1/4 of Sec. 20, T. 3. S. R. 9. E. Wayne Co. Mich. and that it is an exact copy thereof and of the whole of said original map or plat
E. E. A. H. Eames Dep. Register of Deeds
A. H. Willmarth Surveyor