


JACOB AND SCHIMMEL'S

SUBDIVISION OF LOT B AND LOTS 1, 2 & 3 OF PAUL TROMBLEY ESTATE

OF WM B MORANS SUB OF THE WEST 1/2 OF P.C. 379

AND LOTS 1, 2 & 3 OF PAUL TROMBLEY ESTATE P.C. 379 ALL SOUTH OF JEFFERSON AVENUE

GROSSE POINTE WAYNE CO MICHIGAN

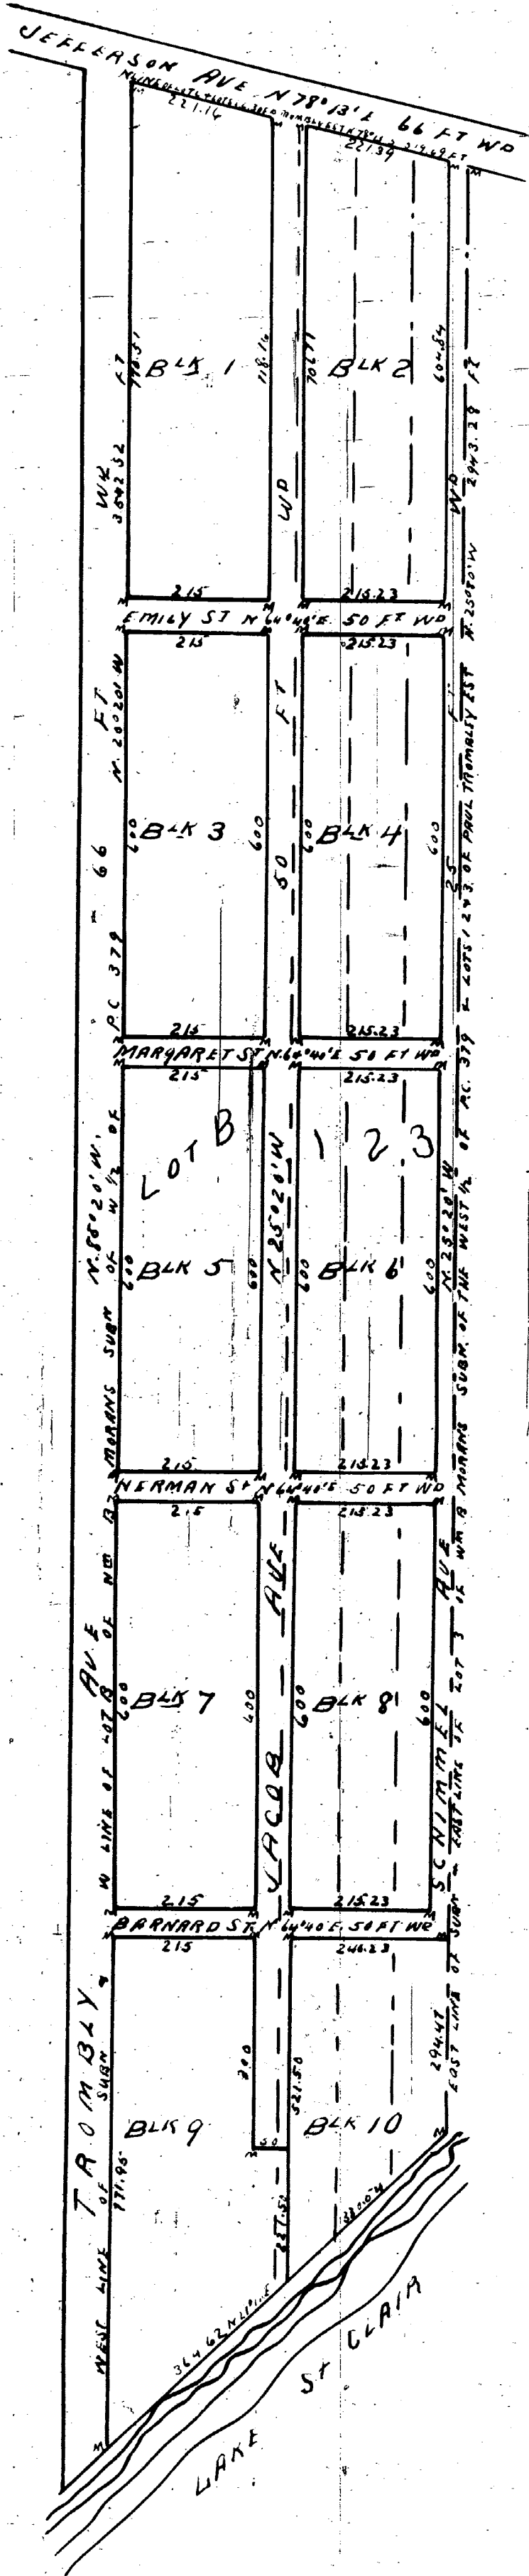

Know all men by these presents that we John Chas Jacob and Margeretha Jacob his wife and Christian Frederick Schimmel (widower) have caused to be made for record this plat of Jacob and Schimmel's subdivision of Lot B and Lots 1, 2 & 3 of Paul Trombley Estate of Wm B Morans Sub of the West 1/2 of P.C. 379 and Lots 1, 2 & 3 of Paul Trombley Estate P.C. 379 all South of Jefferson Avenue Grosse Pointe Wayne Co Michigan by John McLaughlin Surveyor and we hereby adopt the same for record and dedicate the streets shown for the use of the public

In Presence of
Anna Jacob wife of John
Mellie Schimmel wife of
W.C. Jones

Witness our hands and seals this third day of August
Eighteen hundred and Ninety four

John Chas Jacob
Margereth Jacob
Christian Frederick Schimmel

LS
LS
LS

State of Michigan } ss
County of Wayne }

On this third day of August eighteen hundred and ninety four before me the subscriber a Notary Public in and for said County personally appeared John Chas Jacob and Margeretha Jacob his wife and Christian Frederick Schimmel (widower) known to me to be the same persons who executed the above instrument and who acknowledged the same to be their free act and deed

Winthrop C Jones
Notary Public
Wayne County
Michigan

State of Michigan } ss
County of Wayne }

we hereby certify that we have each carefully compared this copy with the original map or plat of Jacob and Schimmel's subdivision of Lot B and Lots 1, 2 and 3 of Paul Trombley Estate of Wm B Morans Sub of the West 1/2 of P.C. 379 and Lots 1, 2 and 3 of Paul Trombley Estate P.C. 379 all South of Jefferson Avenue Grosse Pointe Wayne Co Michigan and that it is an exact copy thereof and of the whole of such original map or plat

Register of Deeds and John McLaughlin, Surveyor
John A Neames Register of Deeds
John McLaughlin Surveyor

I hereby certify that the plat hereon delineated is a correct one and that permanent monuments consisting of white oak stakes have been planted at points marked 'M' as thereon shown at all angles in the boundary of the land platted and at all intersections of streets or streets and alleys

John McLaughlin
Surveyor

Examined and Approved
Aug 11 1894
D. B. Wenger
Deputy Auditor General

Register of Deeds Office ss
Wayne County
This instrument was received for record this 1st
day of October 1894 at 8 20
o'clock A.M. and recorded in Liber 19
of PLATS on page 61 as proper certificate was
furnished in compliance with Sect. 135 of
Senate Bill No. 199 File 212 Act of 1893
John A Neames
Register of Deeds

I hereby certify that this plat is a correct copy of the plat now on record in the Register of Deeds office being made under the supervision of the Auditor General by tracing the plat on record and affixing thereto a carefully compared copy of the dedication and certificates

Dated this 30th day of Nov 1910
John B. LaFontaine
Clerk and Sur Dept

