
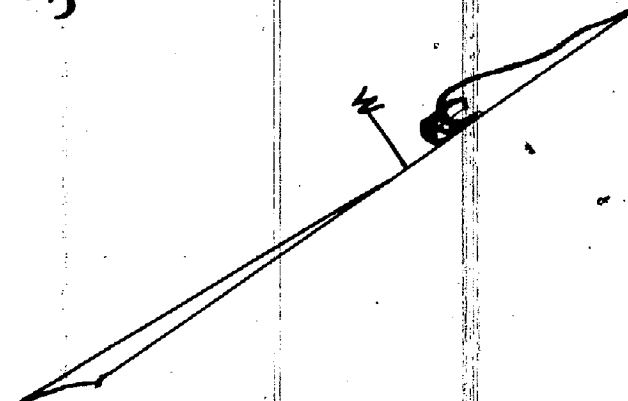


11099

AMENDED PLAT
OF JOHN M BREWER'S SUBDIVISION.
of part of P.C's 10 & 152, North of Gratiot Ave.
CITY OF DETROIT. WAYNE CO.,
MICHIGAN.

Mason L Brown
Civil Engineer & Surveyor
22-24 Hodges Block
Detroit Michigan

Scale 30 feet per Inch

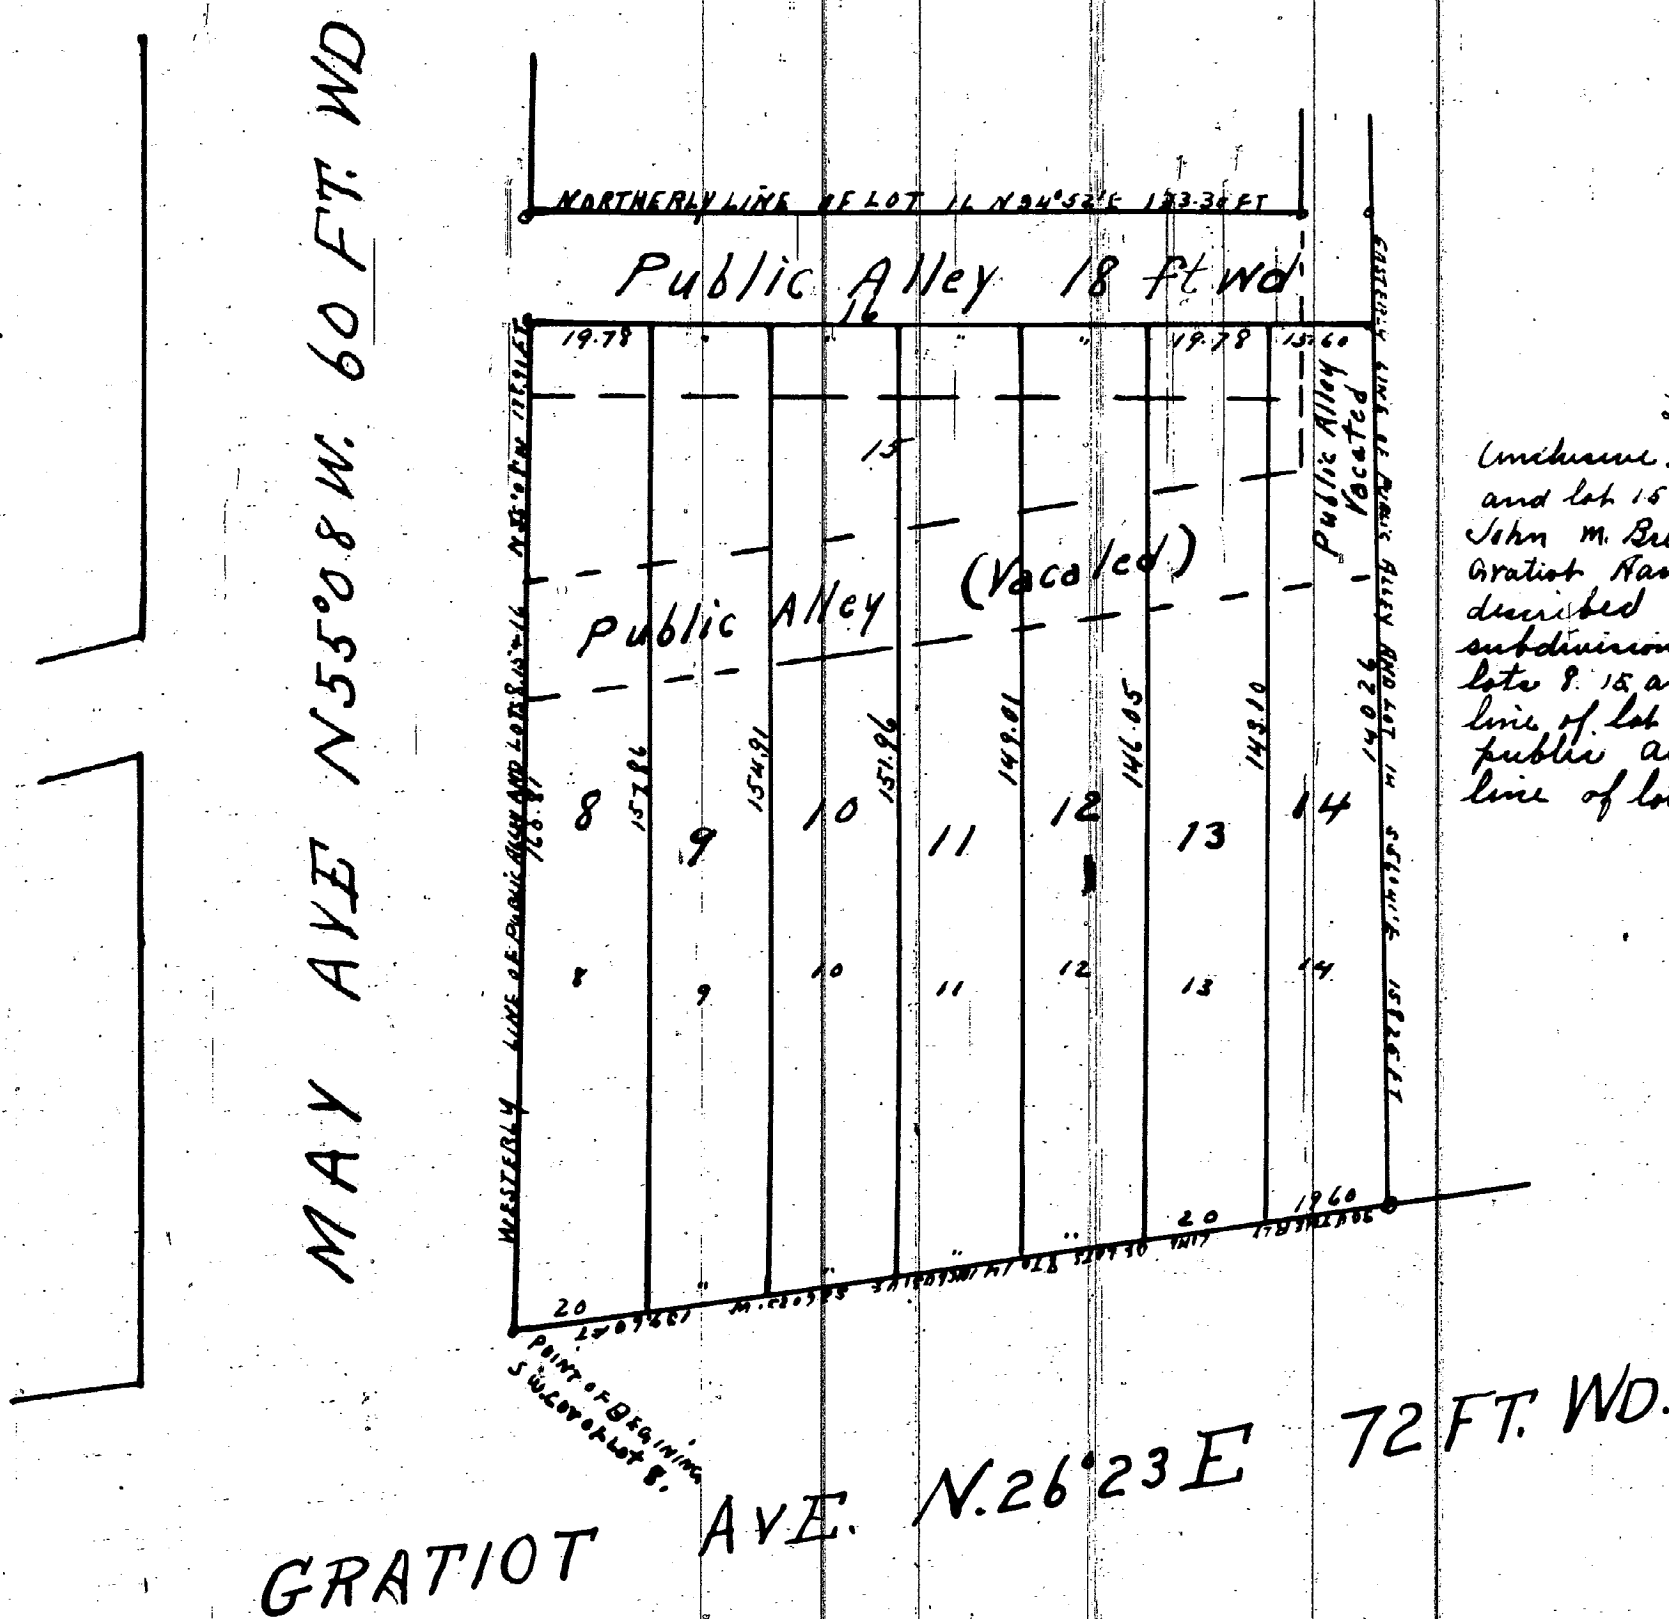

The property hereon platted, is lots 8 to 16 (inclusive) and the public alley between said lots 8 to 14 (inclusive) and lot 15 also public alley lying easterly of said lots 15 and 16 of John M. Brewer's subdivision of part of P.C's 10 and 152 north of Gratiot Ave City of Detroit Wayne Co. Michigan more particularly described as follows: Beginning at the S.W. cor of lot 8 of said subdivision thence along the westerly line of public alley and lots 8, 15 and 16 N 55° 08' W 178.81 feet, thence along the northerly line of lot 16 N 34° 52' E 133.22 feet, thence along the easterly line of public alley and lot 14 S 56° 41' E 188.24 feet, thence along the southerly line of lots 8 to 14 inclusive S 26° 23' W 139.42 feet to the point of beginning

Register of Deeds Office
Wayne County
This instrument was received for record this 7th day of September 1894 at 3:02 o'clock P.M. and recorded in Liber 19 of Plats on page 56 as proper certificate was furnished in compliance with Sect. 135 of Senate Bill No. 199 File 212 Act of 1893.
Edwin A. Neames
Dep. Register of Deeds

Approved Sept 6th 1894
James Dean } Board of Public Works
Jacob Guithard } City of Detroit
John McVicar } Wayne Co Michigan

I hereby certify that the above Plat is correct, and that Monuments consisting of Oak Stakes 1 1/4 inches square and 15 inches long have been placed in the ground at all angles in the boundaries, and at the intersection of all streets or streets and alleys, as shown on plat by
Detroit August 9 1894
Mason L Brown
Engineer and Surveyor.

Examined and Approved
Aug. 11 1894
D. B. Ainger
Deputy Auditor General

STATE OF MICHIGAN }
COUNTY OF WAYNE }
On this the 9th day of August 1894 before me a Notary Public in and for said county personally appeared the above named Robert E. Walker Elizabeth Walker (his wife) John M. Brewer (unmarried) known to me to be the same persons who executed the above dedication and who acknowledged the same to be their free act and deed
Christopher Danneles Notary Public
Wayne County Michigan

STATE OF MICHIGAN }
COUNTY OF WAYNE }
We Edwin A. Neames Dep. Register of Deeds and Mason L. Brown Surveyor hereby certify that we have each carefully compared this copy with the original plat of AMENDED PLAT OF JOHN M. BREWER'S SUBDIVISION OF PART OF P.C'S 10 & 152 NORTH OF GRATIOT AVE CITY OF DETROIT WAYNE CO. MICHIGAN and that it is an exact copy thereof and of the whole of such original map or plat
Edwin A. Neames Dep. Register of Deeds
Mason L. Brown Surveyor

KNOW ALL MEN BY THESE PRESENTS, that WE Robert E. Walker Elizabeth Walker and John M. Brewer (unmarried) have caused the land embraced in the above plat to be surveyed, laid out and platted to be known as AMENDED PLAT OF JOHN M. BREWER'S SUBDIVISION OF PART OF P.C'S 10 & 152 NORTH OF GRATIOT AVE CITY OF DETROIT WAYNE CO. MICHIGAN and that the streets and alleys shown on said plat are hereby dedicated to the use of the public. Witness our hands and seals this the 9th day of August A. D. Eighteen Hundred and Ninety four
In presence of Robert E. Walker [L S]
Elizabeth Walker [L S]
Christopher Danneles
Mary Beckenbauer John M. Brewer

I hereby certify that this plat is a correct copy of the plat now on record in the Register of Deeds office being made under the supervision of the Auditor General by tracing the plat on record and affixing thereto a carefully compared copy of the dedication and certificates

Dated this 30th day of Nov 1910
John B. La Fountain
Clerk and Gen. Supt