For Master Commissioner's Library

111

Received and filed in Commissioner General's Office June 30. 1875
H.R. Smith
Dep Chandler

KANADY'S
SUBDIVISION OF OUT LOT 6
GUOIN FARM
City of Detroit Wayne Co Mich

Approved April 27 1876

Thos. Rivers
Wm Chapoton
Nicol Mitchell
Board of Public Works

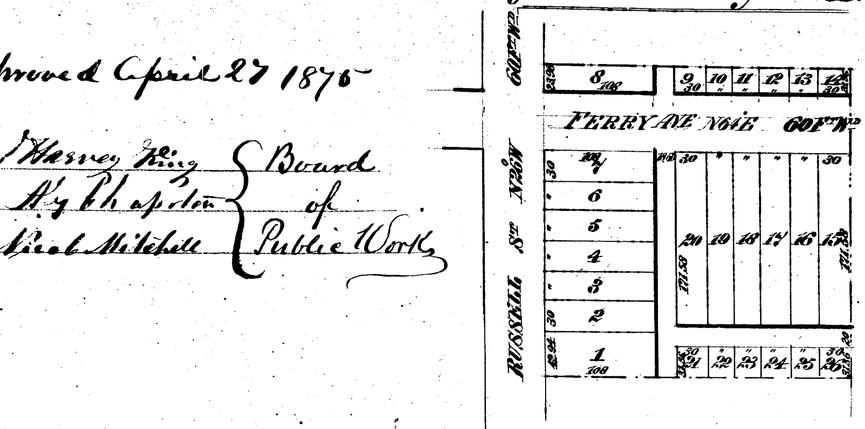

I; hereby Certify the above Plat to be correct.
Eugene Robinson
City Surveyor

Saml. C Kanady and Martha E Kanady

Know all men by these presents that ~~Frank Pearey and Sarah C Pearey~~ have caused to be made the above Map of the Subdivision of Out Lot 6 Guoins Farm and ~~he~~ do hereby dedicate to the perpetual use of the public the Streets and alleys shown thereon, reserving to ~~them~~ heirs or assigns the exercise or exercising thereof whenever discontinued by law

Witness our hands and seals this twenty ~~fourth~~ third day of ~~February~~ April A.D. Eighteen Hundred and Seventy ~~four~~ five

~~Frank Pearey~~ L.S.
~~Sarah C Pearey~~ L.S.

In presence of:
~~John E Chaffin~~
A T Taylor

S C Kanady L.S.
Martha E Kanady L.S.

State of Michigan }
County of Wayne } ss.

On this twenty ~~fourth~~ third day of ~~February~~ April A.D. Eighteen Hundred and Seventy ~~four~~ five before me the Subscriber a Notary Public in and for said County personally appeared ~~Frank Pearey and Sarah C Pearey~~ Saml. C Kanady and Martha E Kanady to me known to be the persons who executed the above instrument and who acknowledged the same to be their own free act and deed

~~John E Chaffin~~ Notary Public
A T Taylor
Notary Public

We Charles Dupont Register of Deeds for Wayne County & Eugene Robinson Surveyor do hereby Certify that we have carefully compared the above Map of Kanadys Subdivision of Out Lot 6 Guoins Farm with the Original & that it is a true & exact duplicate copy of the same for Record

Chas Dupont Register
Eugene Robinson Surveyor

State of Michigan } ss
County of Wayne }

We Charles Dupont Register of Deeds for said County & Eugene Robinson Surveyor do hereby Certify that we have carefully compared this Plat with the Plat of Kanadys Subdivision of Out Lot 6 Guoins Farm this day of Record in the Office of Register of Deeds and that it is a true transcript therefrom and of the Whole of Record

Chas Dupont Register
Eugene Robinson Surveyor

Recorded May 5th 1875 at 9.40 A M
Chas Dupont

111

Received and filed in Auditor General's Office June 30. 1875
A.M. Smith
Deputy

KANADY'S
SUBDIVISION OF OUT LOT 6
GUOIN FARM
City of Detroit Wayne Co. Mich.

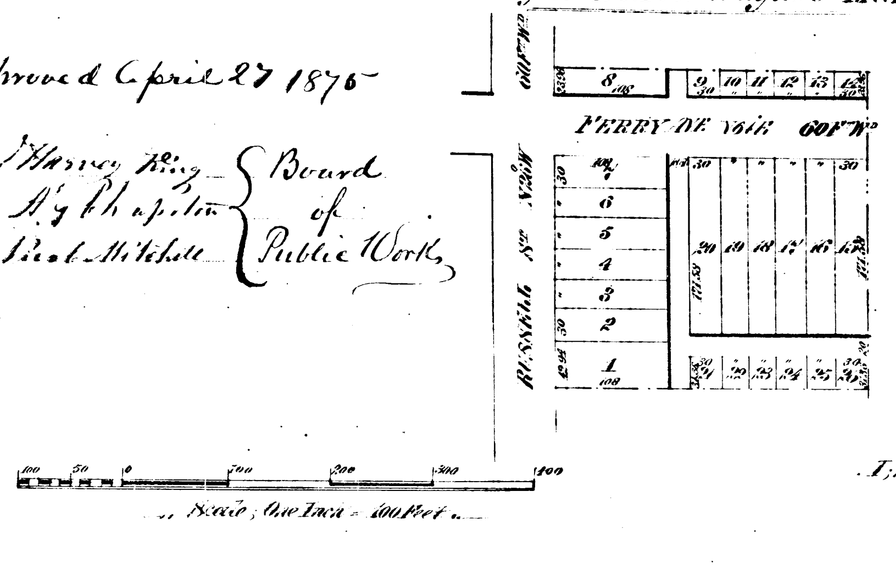

Scale; One Inch = 100 Feet

Approved April 27 1875

Harvey King
Ag Chapelon
Thos McMichale
} Board of Public Works

I Harvey King Engr & Surv of the above Plat to be correct.
Eugene Schreyer
City Surveyor

Saml C Kanady and Martha E Kanady

Know all men by these presents that ~~Frank E Reaves and Sarah C Reaves~~ have caused to be made the above Map of the Subdivision of Out Lot 6 Guoin Farm and the do hereby dedicate to the perpetual use of the Public the Streets and Alleys shown thereon, reserving to ~~them~~ their heirs & assigns the reversion or reversions King's Highway discontinued by law

In Witness whereof hands and Seals this twenty ~~fourth~~ third day of April A.D. Eighteen hundred and ~~seventy~~ seventy five

~~Frank E Reaves~~ L.S.
~~Sarah C Reaves~~

In presence of
~~John E Chaffin~~
A D Gaylord

S C Kanady L.S.
Martha C Kanady L.S.

State of Michigan
County of Wayne } ss

On this twenty ~~fourth~~ third day of April A.D. Eighteen hundred and Seventy ~~four~~ five before me the Subscriber a Notary Public in and for said County personally appeared ~~Frank E Reaves and Sarah C Reaves~~ Samuel C Kanady and Martha E Kanady to me known to be the persons who executed the above instrument and who acknowledged the same to be their own free act and deed

~~John E Chaffin~~ Notary Public
A D Gaylord
Notary Public

Mr Charles Depont Deputy Register of Deeds for Wayne County & Engineer & Surveyor do hereby certify that he has carefully compared the above Map of Kanadys Subdivision of Out Lot 6 Guoin Farm with the Original & that it is a true and exact duplicate of the same for Record

Chas Depont Deputy Register
Engineer & Surveyor

State of Michigan
County of Wayne } ss

I Mr Charles Depont Deputy Register of Deeds for said County & Engineer & Surveyor do hereby certify that I have carefully compared the Plat of Kanadys Subdivision of Out Lot 6 Guoin Farm with the Record in the Register of Deeds office and that it is a true transcript thereof and of the whole thereof of Record

Chas Depont Deputy Register
Engineer & Surveyor

Recorded May 5th 1875 at 9.40 A M

Chas Depont