11101

PLYMOUTH AVENUE SUBDIVISION

of Lot 5 of the Sub. of the E ½ of the N. W ¼ of Sec. 33. T 1 S., R. 11 E.,

GREENFIELD, WAYNE CO.,

Michigan

SCALE 100 FEET PER INCH

MASON L. BROWN
CIVIL ENGINEER & SURVEYOR
DETROIT MICHIGAN

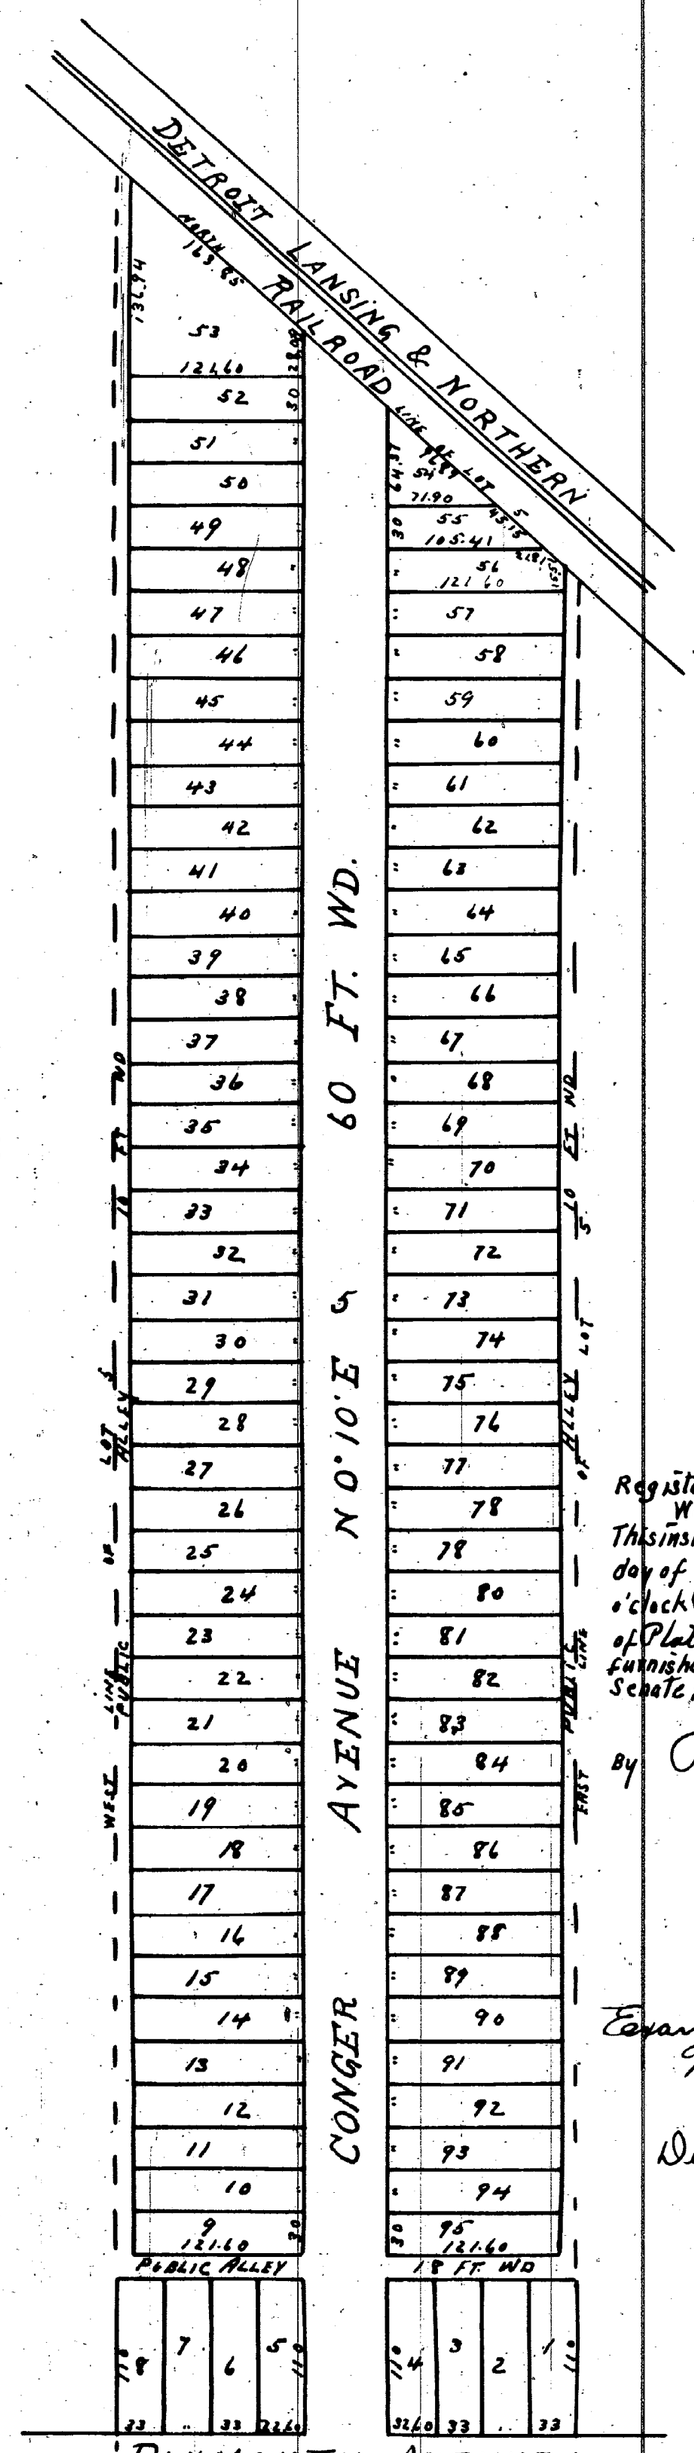

KNOW ALL MEN BY THESE PRESENTS. that We Lewis Mair Mary S Mair William J Stewart Marian D Stewart and Delos D. Jayne Have caused the land embraced in the above plat to be surveyed. laid out and platted to be known as PLYMOUTH AVENUE SUBDIVISION of Lots of the SUB of the E ½ of the N.W ¼ of Sec. 33 T 1 S. R. 11 E. Greenfield Wayne Co. Michigan and that the streets and Alleys shown on said plat are hereby dedicated to the use of the public

Witness our hands and seals this the 10th day of July A. D. Eighteen Hundred and Ninety four

In presence of

David Moore — Lewis Mair [L S]
Thos Moore — William J Stewart [L.S.]
Marion D Stewart [L S]
Mary Susen Mair [L S]
Delos D. Jayne [L S]

Register of Deeds Office } ss
Wayne County
This instrument was received for record this 10 day of July 1895 at 3 o'clock P M. and recorded in Liber 19 of Plats on page 90 as proper certificate was furnished in compliance with Sect 135 of Senate Bill No. 199 File 212 Act of 1893

By P C Bird
DEPUTY REGISTER OF DEEDS

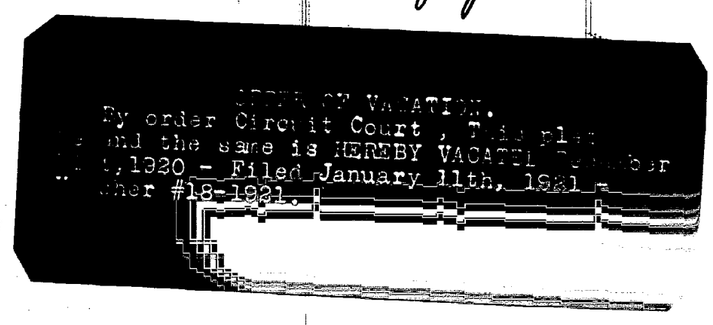

STATE OF MICHIGAN } ss
COUNTY OF Wayne

On this, the First day of December 1894, before me. a Notary Public in and for said county, personally appeared above named Delos D. Jayne (unmarried) and Lewis Mair known to me to be the same persons who executed the above dedication and who acknowledged the same to be their free act and deed

J E Connelly Notary Public
Wayne County Michigan.

Examined and Approved
May 25 - 1895
D. B. Aungier
Deputy Auditor General

STATE OF MICHIGAN } ss
County of Wayne

We P. C. Bird Dep Register of Deeds. and Mason L Brown Surveyor. hereby certify that we have each carefully compared this copy with the original plat of Plymouth AVE SUBDIVISION of Lot 5 of the Sub of the E ½ of the NW ¼ of SEC 33 T 1 S R 11 E Greenfield Wayne Co Mich and that it is an exact copy thereof and of the whole of such original map or plat

P. C. Bird Dep. Register of Deeds
Mason L. Brown Surveyor

I hereby certify that the above plat is correct and that Monuments consisting of Oak Stakes 1¼ inches square and 18 inches long have been placed in the Ground at all angles in the Boundaries. and at the intersection of all Streets or Streets and Alleys. as shown on plat by. O.

Detroit May 22. 1894
Mason L. Brown
ENGINEER and SURVEYOR

STATE OF MICHIGAN } ss
COUNTY OF St Clair

On this, the 10 day of July 1894 before me. a Notary Public in and for said County. personally appeared the above named William J Stewart, Marian D Stewart (his wife) Mary S Moore (widow of Lewis Mair) known to me to be the same persons who executed the above dedication and who acknowledged the same to be their free act and deed

Wm R Chadwick Notary Public
St Clair County Michigan

I hereby certify that this plat is a correct copy of the plat of same recorded in the Register of Deeds office being made under the supervision of the Auditor General by tracing the plat on record and affixing thereto a carefully compared copy of the dedication and certificate

Dated this 10th day of Dec 1910
John B La Fountain
Clerk and Ex Officio