


DANIEL J AND LOUIS P CAMPAUS
 SUB of OUT LOT 12
 Of Theodore J. and Denis J. Campau
 SUB of P.C. No 266
 Springwells Wayne Co Mich.

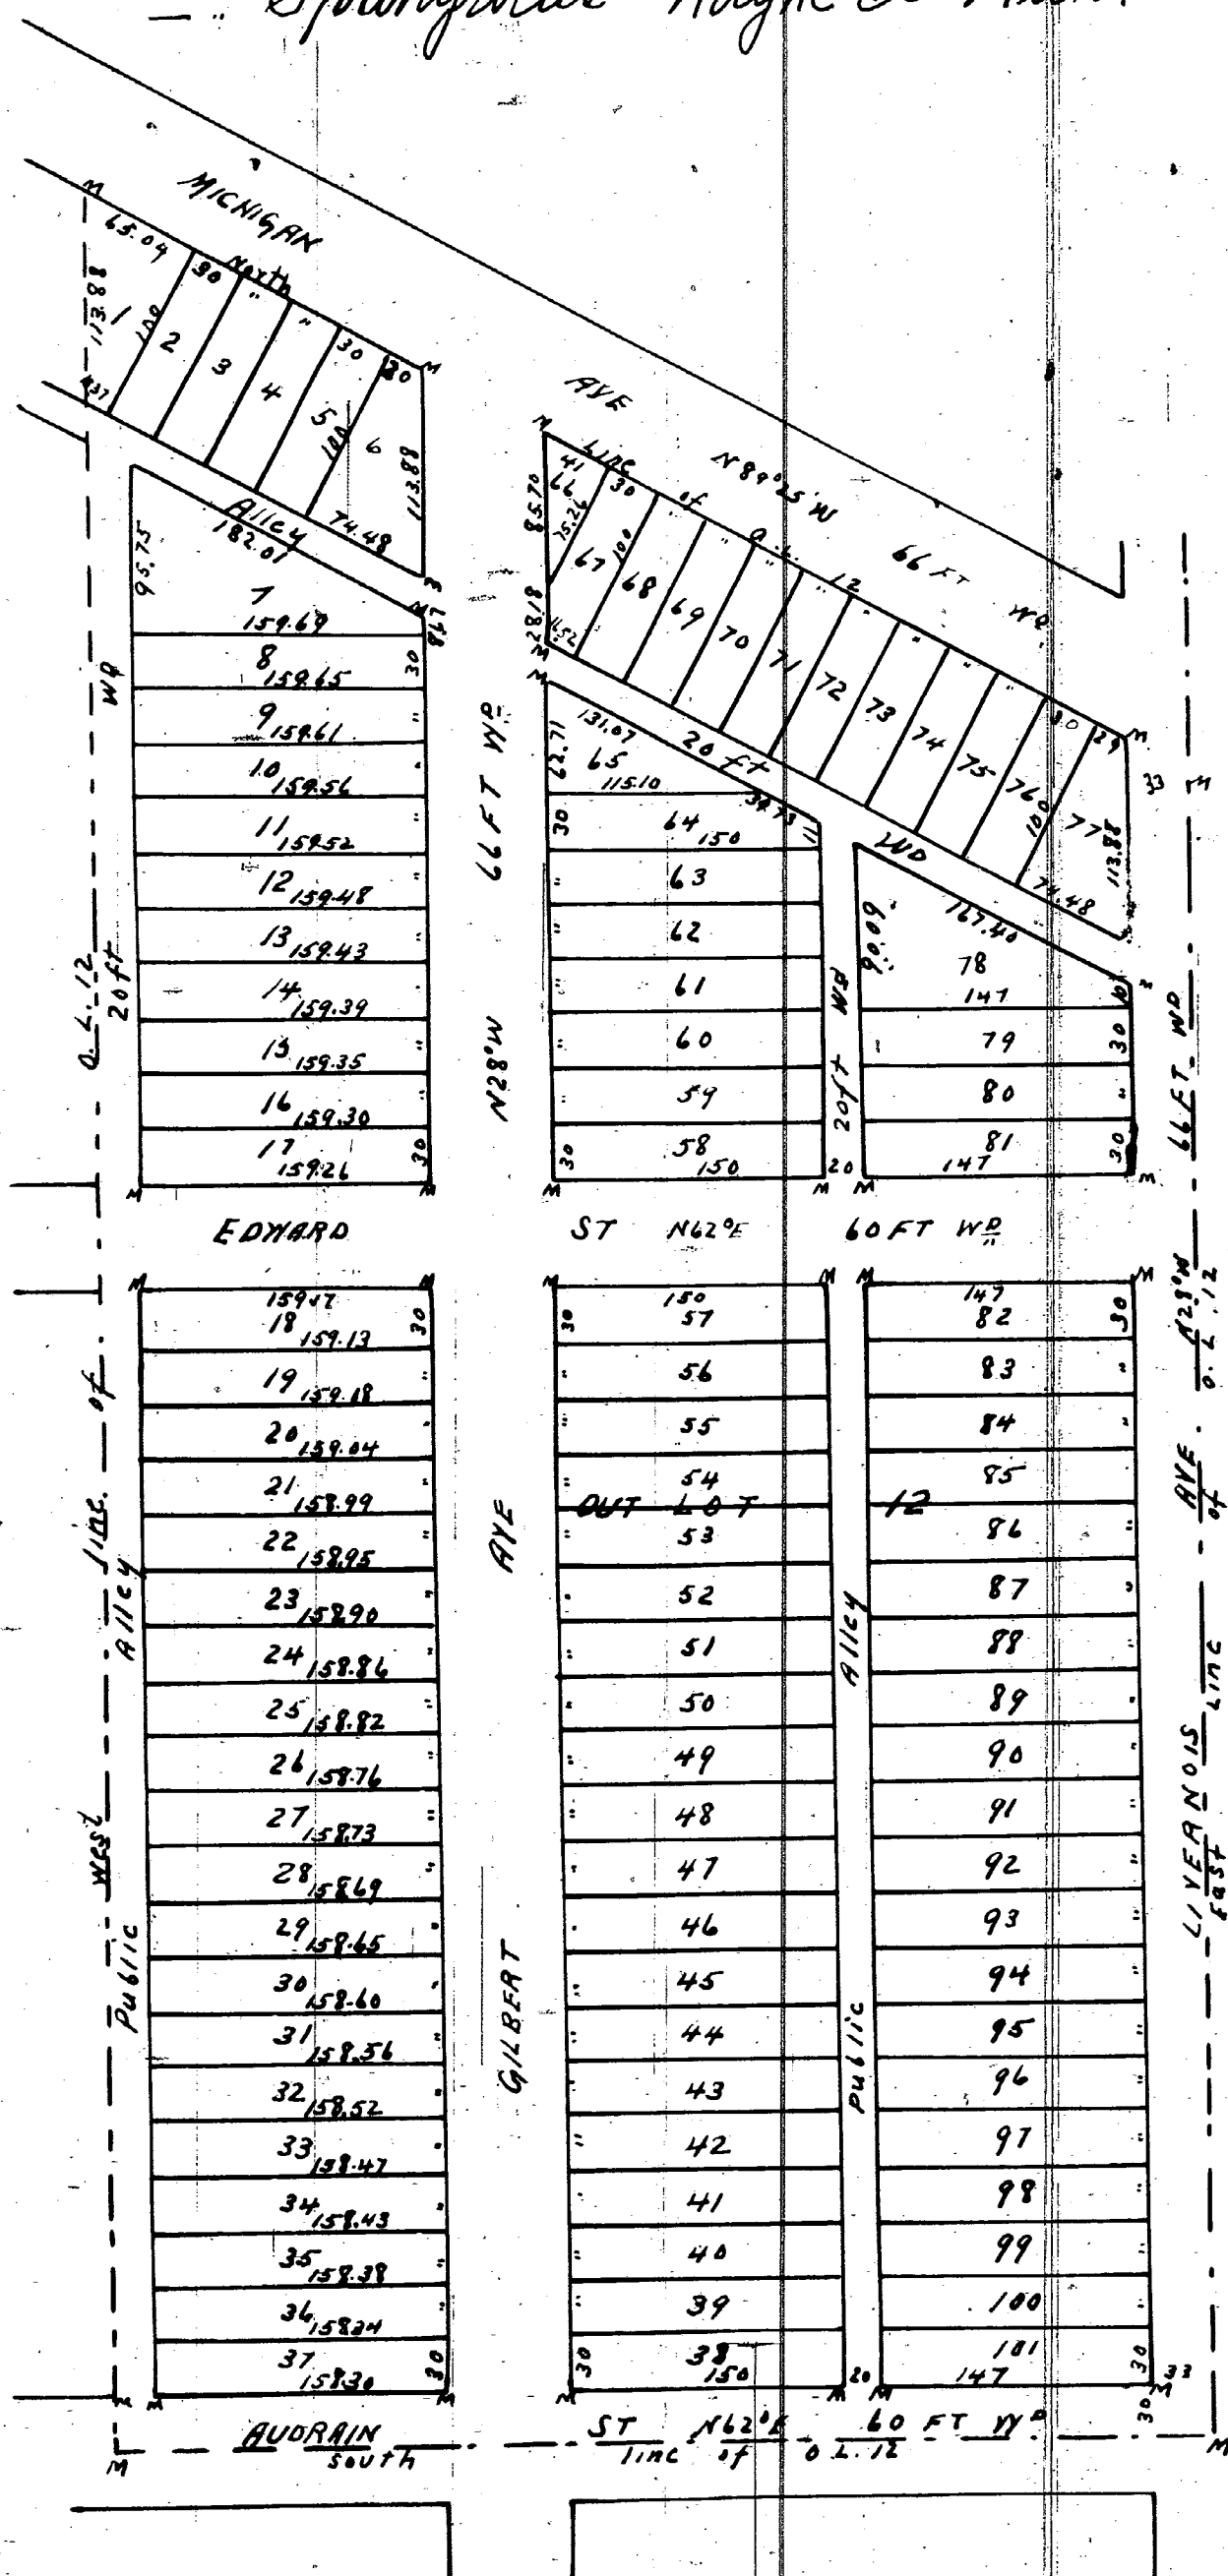

SCALE, ONE INCH = 100 FEET

We hereby certify that the plat herein delineated is a correct one and that permanent monuments consisting of White Oak stakes have been planted at points marked M. as thereon shown at all angles in the boundaries of the land platted and at all intersections of streets and alleys.

John McLaughlin
 and Thomas Campau
 Surveyors

Examined and approved
 June 15th 1895
 D.B. Anger
 Dep. Asst. General

Know all men by these presents that we Daniel J Campau, Louis P Campau, and Mary E Campau his wife, have caused to be made for Record this map of Daniel J and Louis P Campau, subdivision of Out Lot 12 of Theodore J and Denis J Campau's subdivision of Private claim No 266 Springwells Wayne County Michigan by McLaughlin and Campau Surveyors and we hereby adopt the same for record and dedicate the streets and alleys shown for the use of the public.

In presence of
 Geo Wm Moore
 O. M. Campbell

Witness our hands and seals this 16th
 day of November A.D. Eighteen hundred and eighty nine
 Daniel J Campau
 Louis P Campau
 Mary E Campau
 Adele Campau Thompson

State of Michigan } ss
 County of Wayne }

On this 16th day of November A.D. Eighteen hundred and eighty nine before me the subscriber a Notary Public in and for said County, personally appeared Daniel J. Campau, Louis P. Campau, and Adele Campau Thompson to me known to be the same persons who executed the above instrument and who acknowledged the same to be their free act and deed.

Geo Wm Moore
 Notary Public Wayne Co Mich.

State of Michigan } ss
 County of Wayne }

We F.W. Marschner Register of Deeds John McLaughlin and Thomas Campau, Surveyors do hereby certify that we have each carefully compared this copy with the original plat of Daniel J and Louis P Campau's Subdivision of Out Lot 12 of Theodore J and Denis J. Campau's Subdivision of Private claim No 266 Springwells Wayne County Michigan and that it is an exact copy thereof and of the whole of such original map or plat.

Register of Deeds Office } ss
 Wayne County }
 This instrument was received for record this 28th
 day of June 1895 at 2
 o'clock P.M. and recorded in Liber 19
 of Plate on page 89 as proper certificate was
 furnished in compliance with Sect. 135 of
 Senate Bill No 199 File 212 Act of 1893

By F.W. Marschner

F.W. Marschner Register of Deeds
 John McLaughlin } Surveyors
 and Thomas Campau }

Whereby certify that this plat is a correct copy of the plat now on record in the Register of Deeds office being made under the supervision of the Auditor General by tracing the plat on record and affixing thereto a carefully compared copy of the dedication and certificate.
 Dated this 10th day of Dec. 1910
 John B. LaFontaine
 Clerk and Gen. Supt.