

GUTOW'S SUBDIVISION

of the W 1/2 of the S 1/4 450 50 ft of O.L. 22, Leib Farm,


CITY OF DETROIT,

WAYNE CO.,

Michigan.

SCALE 50 FEET PER INCH

MASON L. BROWN
CIVIL ENGINEER & SURVEYOR
22-24 MADGES BLOCK
DETROIT MICHIGAN

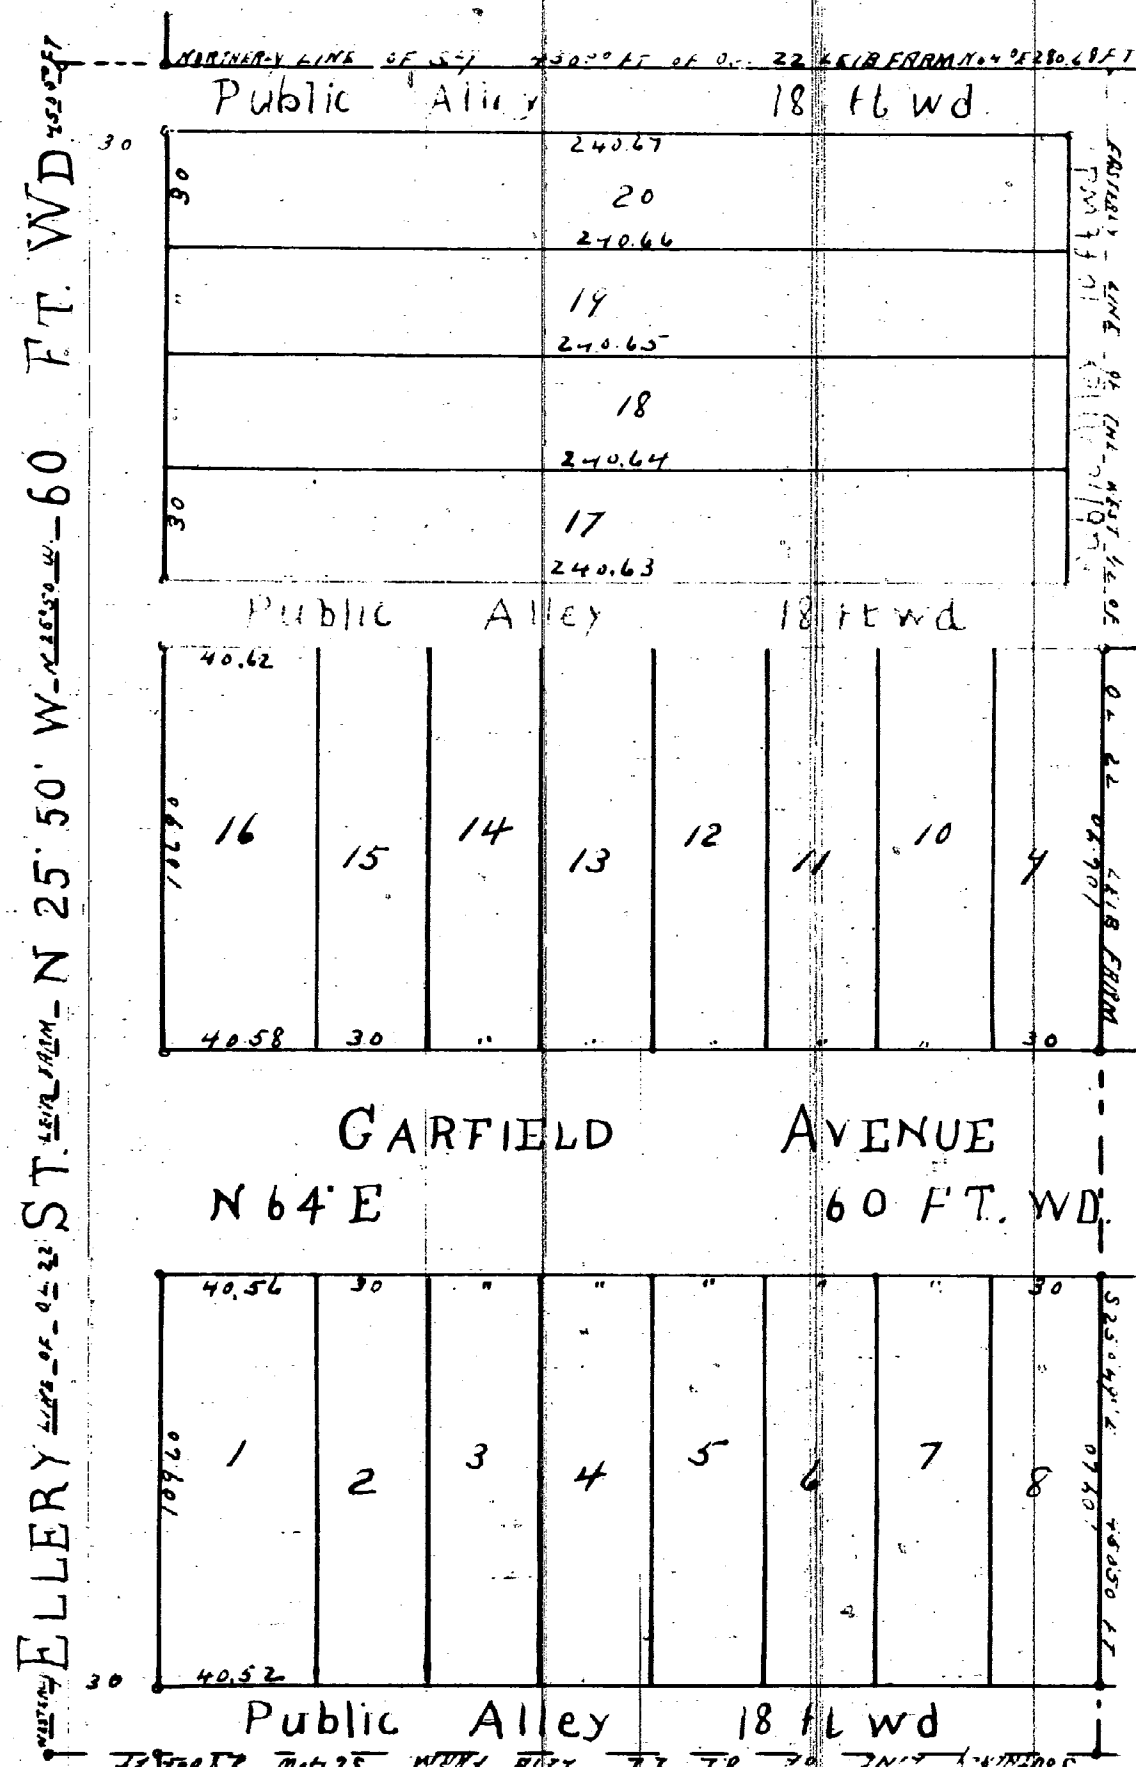

I hereby certify that the above Plat is correct, and that Monuments, consisting of Oak Stakes 1 1/2 inches square and 15 inches long have been placed in the Ground at all angles in the Boundaries and at the intersection of all Streets or Streets and Alleys as shown on plat by O

Detrol July 23 - 1894
Mason L. Brown
Engineer and Surveyor

VACATED BY ACT OF
OF COMMON C
MARCH 22, 1914 VOLUME 3, PAGE 1

KNOW ALL MEN BY THESE PRESENTS, that We
Wm J Gutow and Mary Gutow his wife

Have caused the land embraced in the above plat to be surveyed, laid out and platted, to be known as GUTOW'S SUBDIVISION, and that the Streets and Alleys shown on said plat are hereby dedicated to the use of the public. Witness our hands and seals this the 23rd day of July A.D. Eighteen Hundred and Ninety four

In presence of
James D. May
F. J. Ray

William J. Gutow [L.S.]
Mary Gutow [L.S.]

Examined and Approved
July 28 - 1894

D. B. Uinger
Deputy Auditor General

STATE OF MICHIGAN } ss
County of Wayne

We John A. Neames Register of Deeds and Mason L. Brown Surveyor, hereby certify that we have each carefully compared this copy with the original plat of GUTOW'S SUBDIVISION, the W 1/2 of the S 1/4 450 50 ft of O.L. 22, LEIB FARM, City of Detroit, Wayne Co., Michigan and that it is an exact copy thereof and of the whole of such original map or plat.

Register of Deeds Office } ss
Wayne County

This instrument was received for record this 5th day of October 1894 at 8 00 o'clock A.M. and recorded in Liber 19

of deeds, on page 64 as proper certificate was furnished in compliance with Sec. 135 of Senate Bill No. 199 File 212, A.T. of 1893.

John A. Neames REGISTER OF DEEDS
James Dean
Jacob Guthard
John McLean

BOARD OF PUBLIC WORKS
CITY OF DETROIT
WAYNE CO. MICHIGAN

STATE OF MICHIGAN } ss
COUNTY OF Wayne

On this the 23rd day of July 1894, before me, a Notary Public in and for said county personally appeared the above named Wm J Gutow and Mary Gutow

known to me to be the same persons who executed the above dedication and who acknowledged the same to be their free act and deed

James D. May Notary Public
Wayne County Michigan

I hereby certify that this plat is a correct copy of the plat now on record in the Register of Deeds office being made under the supervision of the Auditor General by having the plat on record and affixing thereto a carefully compared copy of the dedication and certificate

Dated this 3rd day of Dec. 1910
John B. LaFountain
Clerk and Gen. Dept.