

11105

Mason L. Brown
Civil Engineer & Surveyor
22-24 Hodge's Bldg
Detroit Mich


CLINTON'S SUBDIVISION

of Out Lot 18 of Rear Concession of P.C. 729.

CITY OF DETROIT WAYNE CO.,

MICHIGAN.

Scale 80 feet per inch

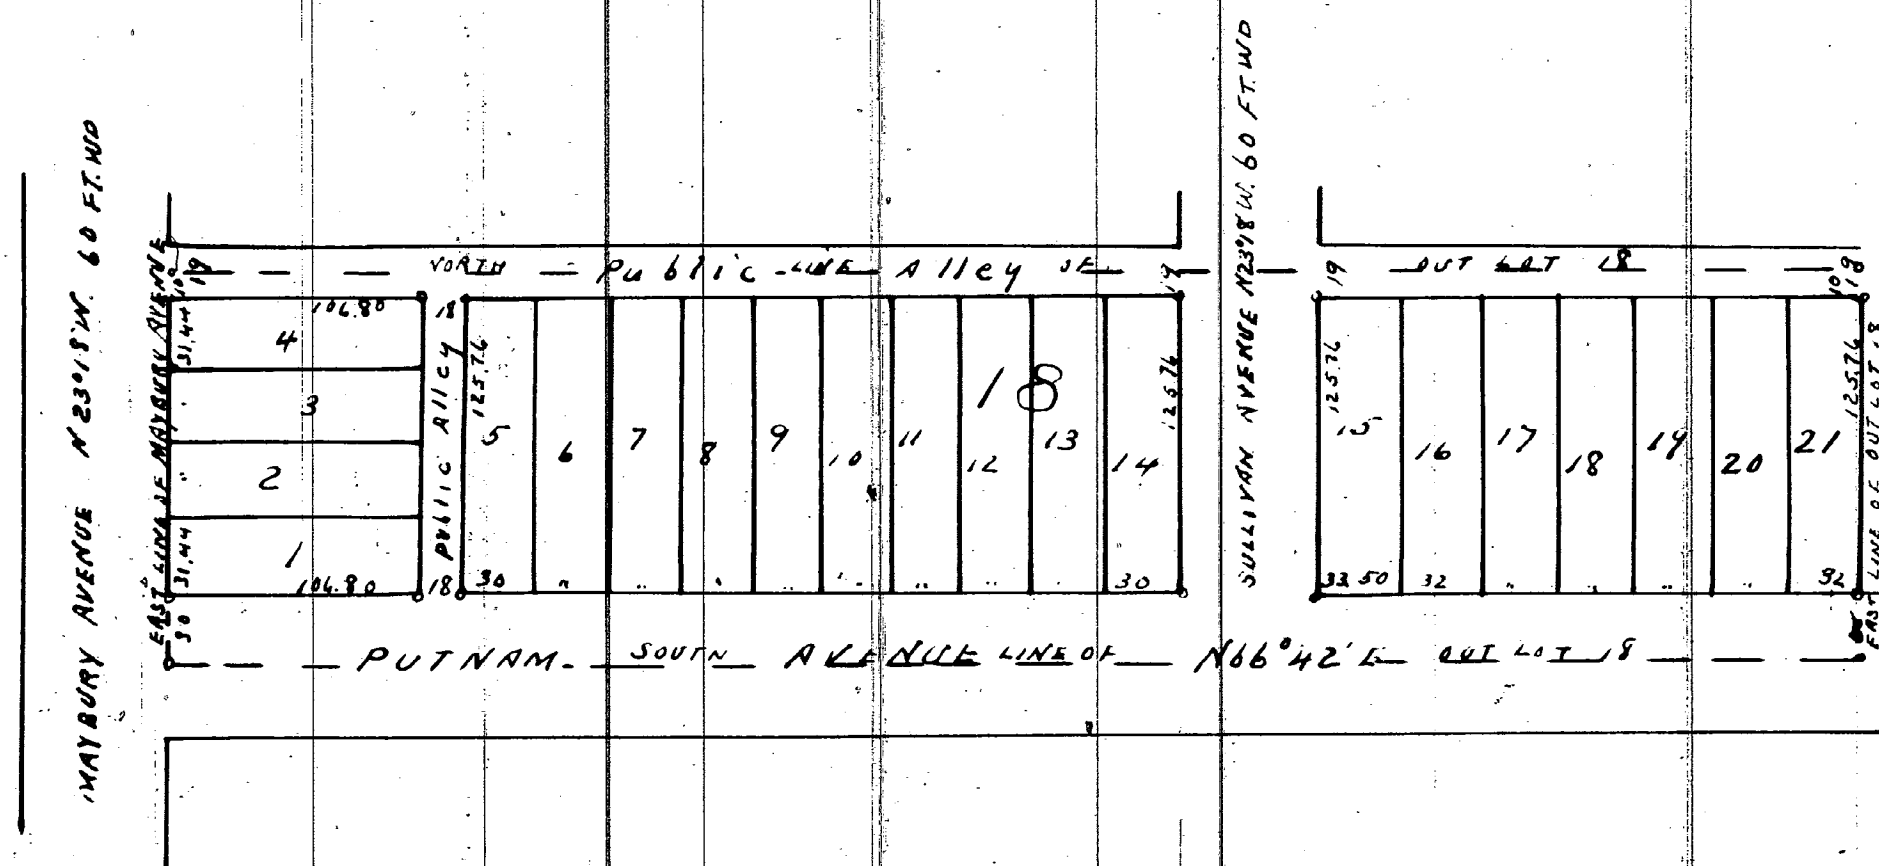

I hereby certify that the above Plat is correct, and that Monuments consisting of Oak Stakes $\frac{1}{4}$ inches square and 15 inches long have been placed in the ground at all angles in the boundaries, and at the intersection of all streets or streets and alleys as shown on plat by O.

Detroit Aug 9th 1894
Mason L. Brown
Engineer and Surveyor

Register of Deeds Office
Wayne County
This instrument was received for record this 19th day of September 1894 at 3⁰⁰ o'clock P.M. and recorded in Liber 19 of Plats on page 58 as proper certificate was furnished in compliance with Sect. 135 of Senate Bill No. 144 File 212 Act of 1893.

Elgin A. Stearns
Dep. Register of Deeds

KNOW ALL MEN BY THESE PRESENTS, that I Mary A. Hurley Guardian of the Infant Heirs of John Hurley Deceased, pursuant to an order of the Circuit Court for the County of Wayne in (Mankin) duly entered and confirmed have caused the land embraced in the above plat to be surveyed, laid out and platted, to be known as Clinton's Subdivision of Out Lot 18 of Rear Concession of P.C. 729 City of Detroit Wayne Co. Michigan, and that the streets and alleys shown on said plat are hereby dedicated to the use of the public.

Witness my hand and seal this the 9th day of Aug.

A. D. Eighteen Hundred and Ninety Four

In presence of

Thomas J. Clinton
F. O. Ray,
Guardian of the infant heirs of John Hurley deceased

STATE OF MICHIGAN } ss
County of Wayne

On this the 9th day of Aug 1894 before me, a Notary Public in and for said county personally appeared the above named Mary A. Hurley

known to me to be the same person who executed the above dedication and who acknowledged the same to be their free act and deed

Thomas J. Clinton Notary Public
Wayne County Michigan

Examined and Approved

Aug. 11- 1894

D. B. Unger

Deputy Auditor General

STATE OF MICHIGAN } ss
County of Wayne

We Elgin A. Stearns Dep. Register of Deeds and Mason L. Brown Surveyor, hereby certify that we have each carefully compared this copy with the original plat of Clinton's Subdivision of Out Lot 18 of Rear Concession of P.C. 729 City of Detroit Wayne Co. Michigan and that it is an exact copy thereof and of the whole of such original map or plat.

Elgin A. Stearns Dep. Register of Deeds
Mason L. Brown Surveyor

APPROVED Sept 11th 1894

James Dean
John McLean
BOARD OF PUBLIC WORKS
CITY OF DETROIT
WAYNE CO. MICHIGAN

I hereby certify that this plat is a correct copy of the plat now on record in the Register of Deeds office being made under the supervision of the Auditor General by tracing the plat on record and affixing thereto a carefully compared copy of the dedication and certificate

Dated this 1st day of Dec. 1910

John S. La Fountain
Clerk Aud Gen Dept