

11109

GILBERT HART'S SUBDIVISION.

OF O.L. 66. VAN DYKE FARM P.C.S 100 & 679.


CITY OF DETROIT

WAYNE CO.

MICHIGAN

Scale 60 feet per inch

MASON L. BROWN
Civil Engineer & Surveyor
22-24 Wages Block
Detroit Mich

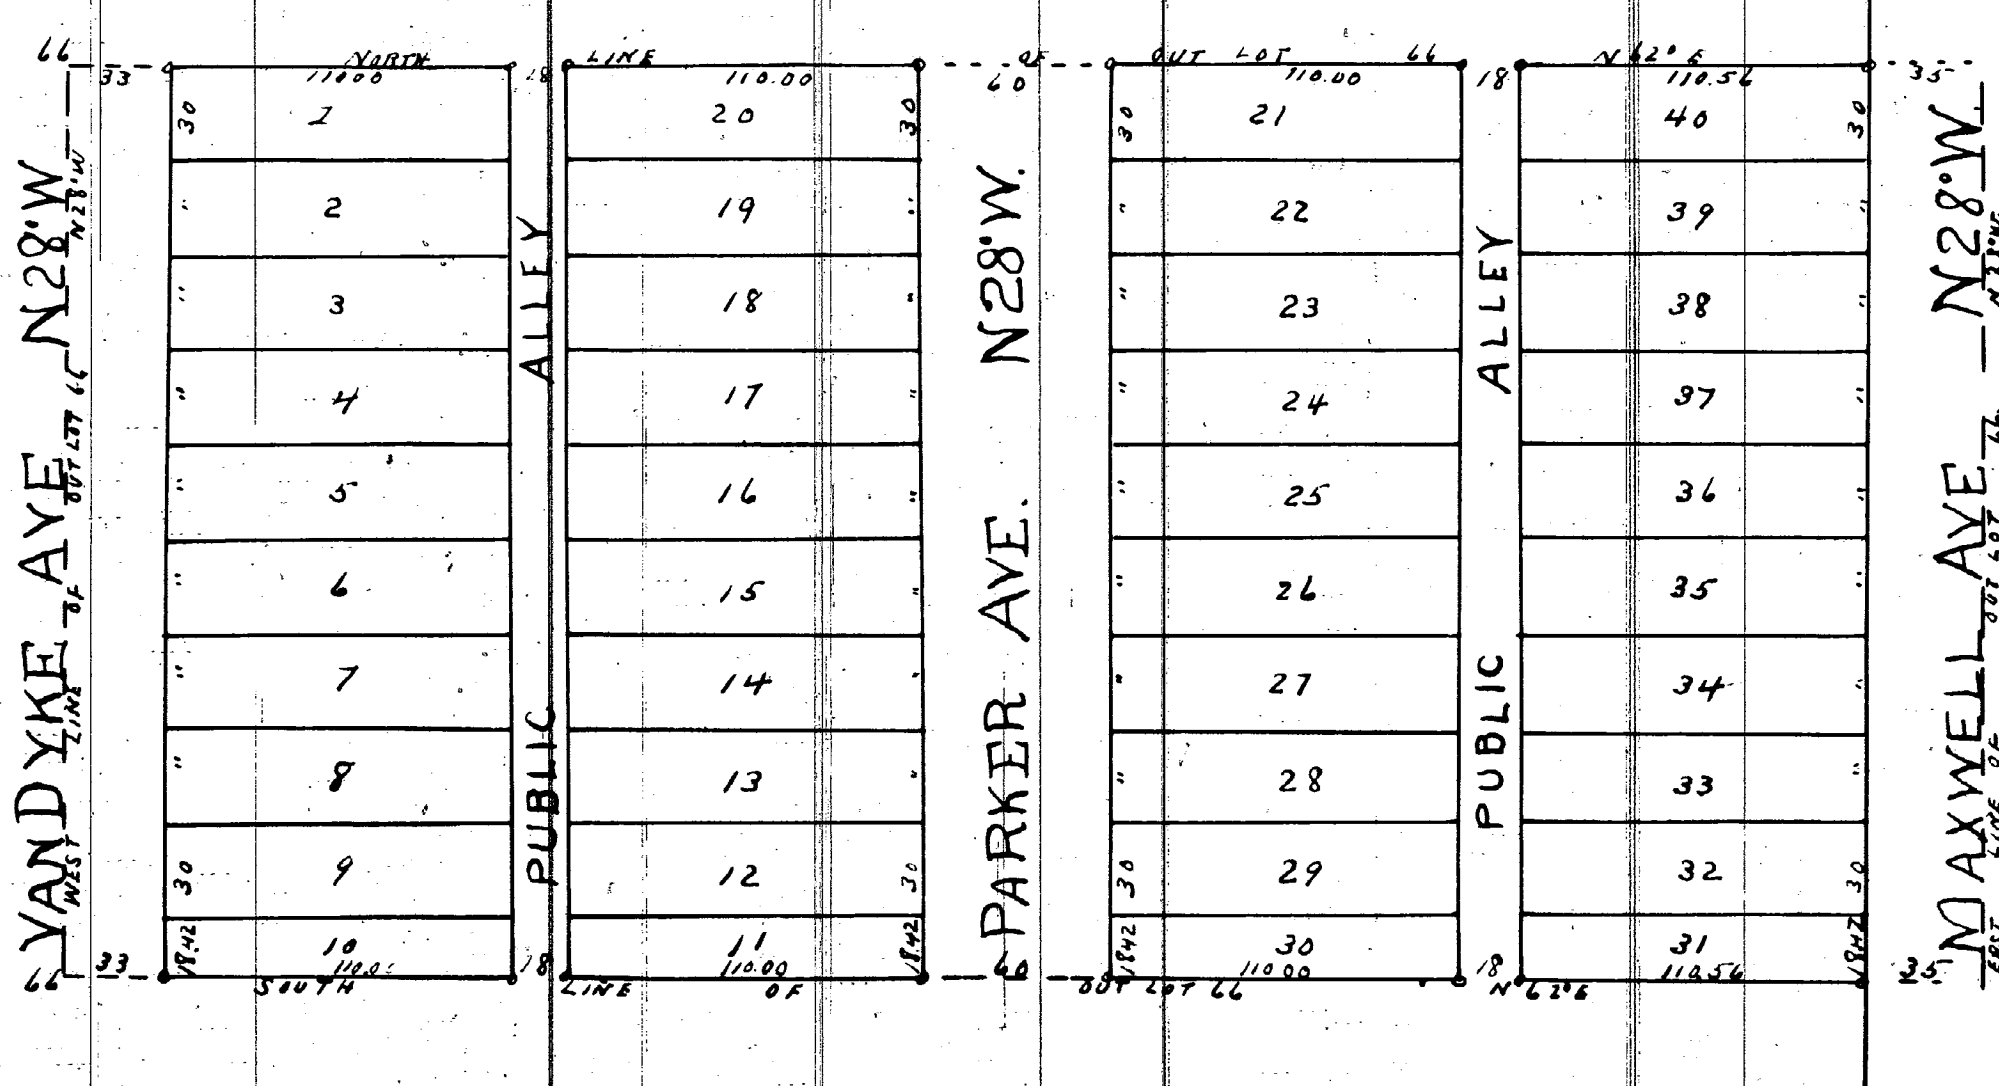

Thereby certify that the above Plat is correct, and that Monuments consisting of Oak Stakes 1 1/4 inches square and 15 inches long have been placed in the Ground at all angles in the Boundaries, and at the intersection of all Streets or Streets and Alleys, as shown on plat by O.

Detroit August 23. 1894.
Mason L. Brown
Engineer and Surveyor.

STATE OF MICHIGAN } ss
County of Wayne

We John A. Neames Register
of Deeds and Mason L. Brown Surveyor hereby
certify that we have each carefully compared this copy with the original
plat of Gilbert Hart's Subdivision of O.L. 66 Van Dyke Farm P.C.S 100 & 679
City of Detroit Wayne Co. Michigan and that it is an exact copy thereof and of
the whole of such original map or plat

John A. Neames Register of Deeds
Mason L. Brown Surveyor

KNOW ALL MEN BY THESE PRESENTS, that WE
Gilbert Hart Calista & Hart (his wife)
Alphonse A. Ballou Sara N. Ballou (his wife)
Have caused the land embraced in the above plat to be surveyed, laid
out and platted, to be known as Gilbert Hart's Subdivision of O.L. 66 Van Dyke Farm
P.C.S 100 & 679 City of Detroit Wayne Co. Michigan, and that the Streets and
Alleys shown on said plat are hereby dedicated to the use of the public
Witness our hands and seals this the 21st day of August
A. D. Eighteen Hundred and Ninety Four

In presence of

Carl E. Downing
Thomas V. Dutton
Gilbert Hart L.S.
Calista & Hart L.S.
Alphonse A. Ballou L.S.
Sara N. Ballou L.S.

STATE OF MICHIGAN } ss
COUNTY OF Wayne

On this the 21st day of August 1894, before
me, a Notary Public in and for said County, personally appeared the
above named Gilbert Hart Calista & Hart his wife
Alphonse A. Ballou, Sara N. Ballou (his wife)
known to me to be the same persons who executed the above dedication
and who acknowledged the same to be their free act and deed

Thomas V. Dutton Notary Public
Wayne County Michigan

Register of Deeds Office } ss
Wayne County

This instrument was received for record this 5th
day of October 1894 at 8⁰²
o'clock A.M. and recorded in Liber 19
of Plats, on page 63 as a proper certificate was
furnished in compliance with Sect. 135, of
Senate Bill No. 199, File 212, Act of 1893.

John A. Neames
Register of Deeds

Examined & Approved
Aug 25 - 1894

APPROVED. Oct 2 nd. 1894
James Dean
Jacob Luthard.
John McVicar

BOARD OF PUBLIC WORKS
CITY OF DETROIT
WAYNE CO. MICHIGAN

D. B. Cinger
Deputy Auditor General

I hereby certify that this plat is a correct copy
of the plat now on record in the Register of
Deeds office being made under the supervision
of the Auditor General by tracing the plat on record
and affixing thereto a carefully compared
copy of the dedication and certificate

Dated this 2nd day of Dec 1910
John B. La Fontaine
Clerk and Gen. Rept