

HOLDEN RIDGE SUBDIVISION

OF LOTS 7 & 7 OF HOLDEN SUB OF THAT PART OF SEC 3 T2S R1E BETWEEN PC 260Y D L N R N O T H O L D E N A V E

GREENFIELD

WAYNE CO.,

Michigan

SCALE 20 FT PER INCH

MASS. BUREAU
21-2-110-4501A
DEPT. OF MICH.

Examined and Approved

March 16- 1895

D B Ainger

Deputy Auditor General

I hereby certify that the above plat is correct, and that Monuments consisting of Oak Stakes 1 1/4 inches square and 15 inches long have been placed in the ground at all angles in the boundaries, and at the intersection of all streets or streets and alleys as shown on plat of

Detroit Feb 28 1895

Mason & Brown
Engineers and Surveyors.

NOW ALL MEN BY THESE PRESENTS, That we William L Holmes and Emma L Holmes, his wife

have caused the land embraced in the above plat to be surveyed, laid out and platted to be known as, and to be a subdivision of that part of sec 3 T2S R1E BETWEEN PC 260Y D L N R N O T H O L D E N A V E GREENFIELD WAYNE CO. Michigan and that the streets and

Alleys shown on said plat are hereby dedicated to the use of the public.

Witness our hands and seals this the 28th day of February A. D. Eighteen Hundred and Ninety five

In presence of William L Holmes [L.S.]
James A Wheeler Emma L Holmes [L.S.]
F Ray


Register of Deeds Office
Wayne County

This instrument was received for record this 30 day of March 1895 at 10 24

o'clock AM, and recorded in Liber 19

of Plats on page 72 as proper certificate has furnished in compliance with Sect 135 of Senate Bill No 199 File 212 Act of 1893.

Ferdinand W. Marchess
Register of Deeds

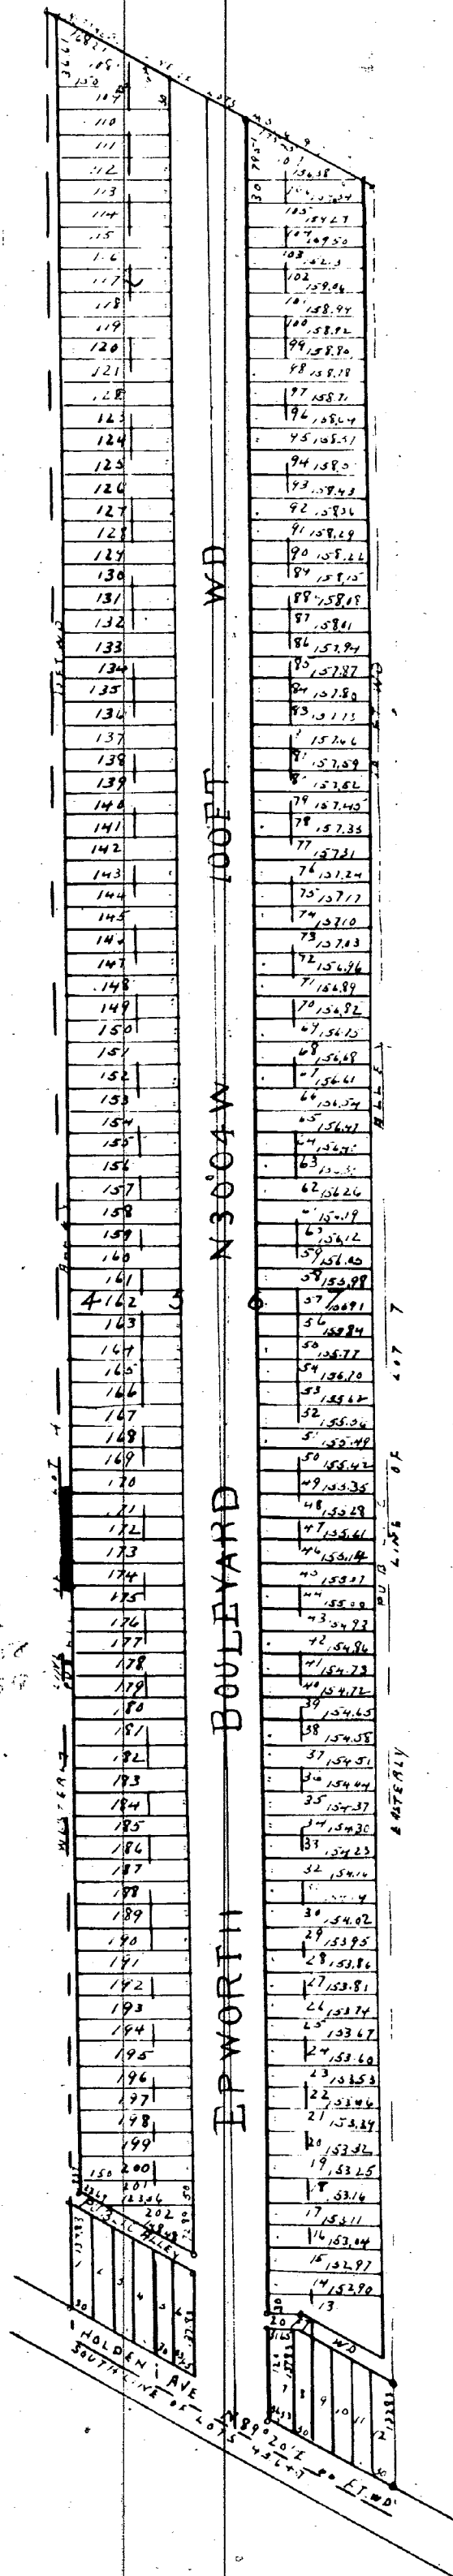

STATE OF MICHIGAN } ss
COUNTY OF WAYNE

On this the 28th day of February 1895 before me, a Notary Public in and for said county, personally appeared the above named William L Holmes and Emma L Holmes

known to me to be the same persons who executed the above dedication and who acknowledged the same to be their free and true deed

James A Wheeler Notary Public
Wayne County, Michigan

STATE OF MICHIGAN
County of Wayne

We Ferdinand W Marchess Register of Deeds and Mason & Brown Surveyors hereby certify that we have carefully compared this copy with the original

plat of Holden Ridge Subdivision of that part of sec 3 T2S R1E BETWEEN PC 260Y D L N R N O T H O L D E N A V E GREENFIELD WAYNE CO. Michigan and that it is an exact copy thereof and of the whole of such original map or plat

Ferdinand W Marchess Register of Deeds
Mason & Brown Surveyors

I hereby certify that this plat is a correct copy of the plat now on record in the Register of Deeds office being made under the supervision of the Auditor General by tracing the plat on record and affixing thereto a carefully compared copy of the dedication and certificate

Dated this 2nd day of Dec 1910
John B La Fountain
Clerk and Gen. Dept

up attached

Wayne Co.

Noted
Page 11/110

By Councilman Van Antwerp:
Resolved, That all that part of the north-south public easement, 10 feet wide, south of Linsdale Avenue, west of Epworth Avenue, said easement is in fact the part of the north-south public alley, 10 feet wide, which was converted into an easement on October 31, 1949, J.C.C. Pages 2534-35, and July 2, 1940, J.C.C. Pages 1856-57 and being platted in Holden Ridge Subdivision of Lots 4, 5, 6 and 7 of Hargers Subdivision of part of Fractional Section 3, T. 2 S., R. 11 E., between P.C. 260 and D.L. and N.R.R., north of Holden Avenue, City of Detroit, Wayne County, Michigan as recorded in Liber 19, Page 72 of Plats Wayne County Records lying west of and adjoining the westerly line of the southerly 17.28 feet of Lot 134, west of and adjoining the westerly line of Lots 135 to 153, both inclusive, all of the above mentioned subdivision.
Be and the same are hereby vacated as a public easement to become a part and parcel of the adjoining property.
Adopted as follows:
Yeas—Councilmen Beck, Brickley, Connor, Hood, Ravitz, Rogell, Van Antwerp and President Carey—8.
Nays—None.

STATE OF MICHIGAN)
CITY OF DETROIT) ss.

SHORT FORM—TRUE COPY CERTIFICATE

I, THOMAS D. LEADBETTER, CITY CLERK of the City of Detroit, do hereby certify that the annexed paper is a True Copy of a Resolution adopted by the Common Council on 4-26-66
Acting/
and approved by the Mayor on 5-2-66
as appears from the Journal of said Common Council, on file in my office.

IN WITNESS WHEREOF, I have hereunto set my hand and affixed the Corporate Seal of said City, at Detroit, on


5-13-66

Thomas D. Leadbetter
City Clerk.

Forward to Auditor General Lansing

PETITION NO. 12744
AMERICAN METAL PROD. CO.
5930 VANCOUVER

APPROVED APRIL 26, 1966

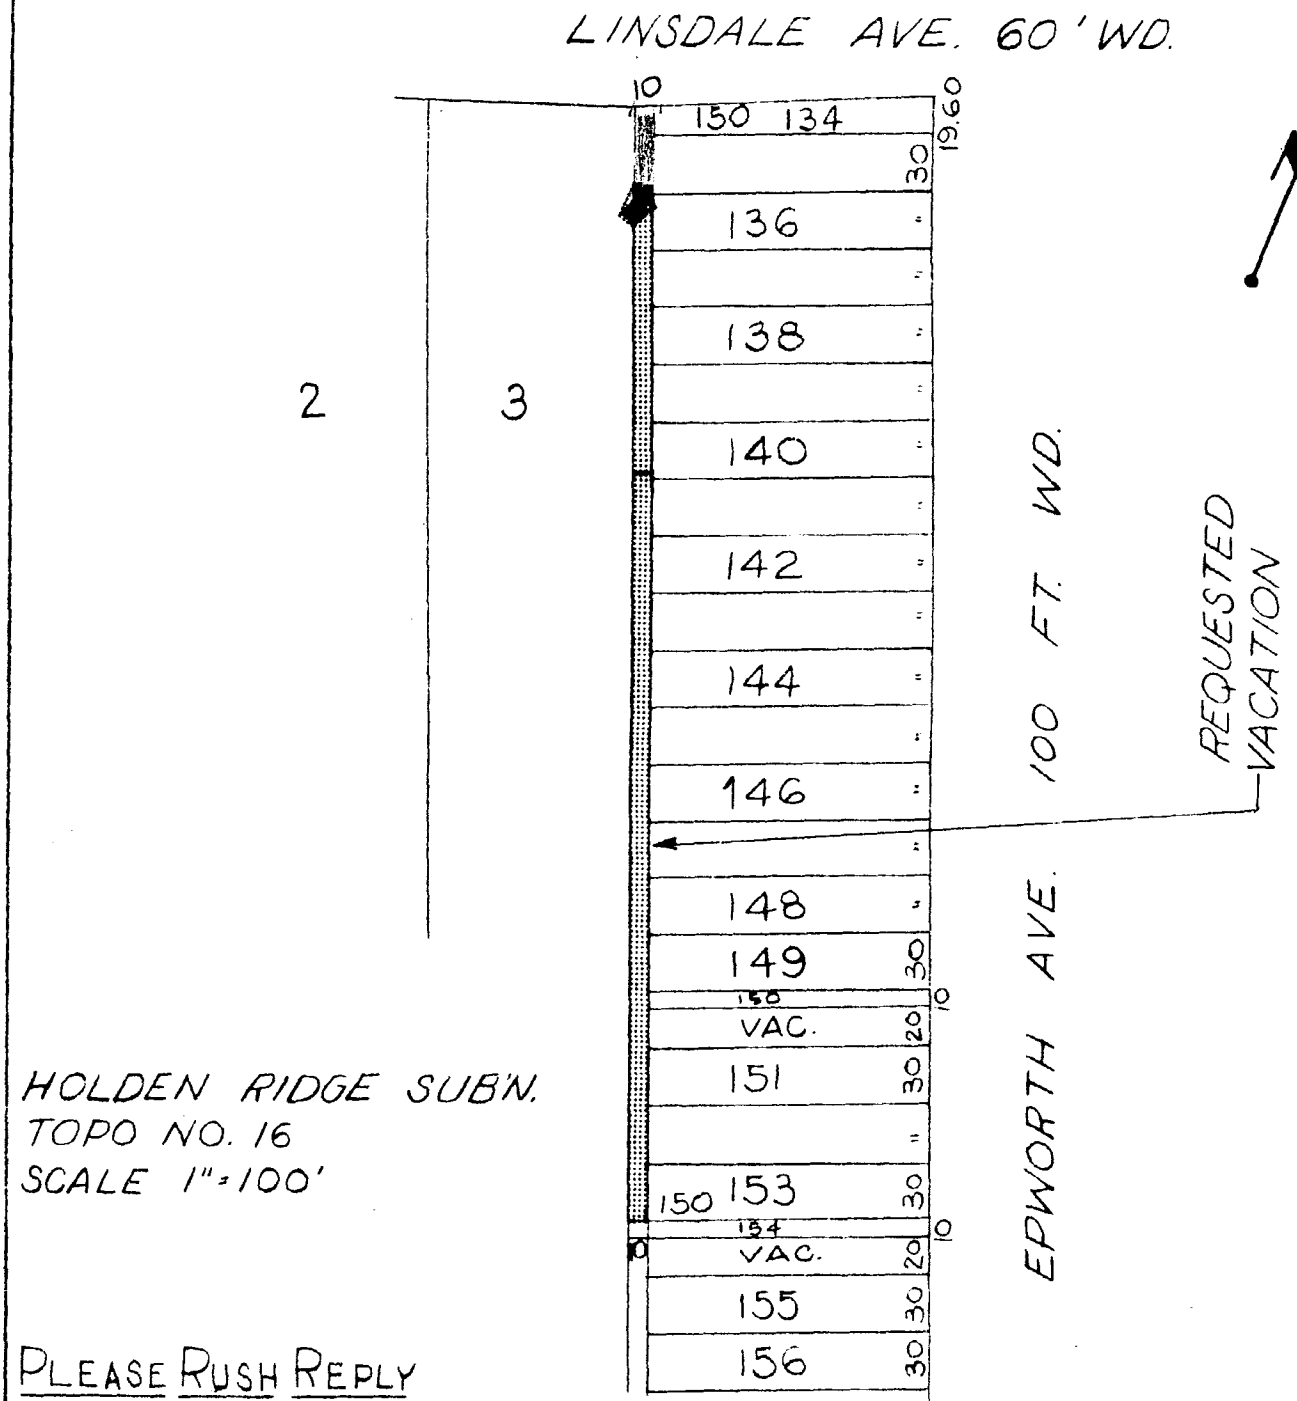

PLEASE RUSH REPLY

FOR OFFICE USE ONLY

B		REQUESTED VACATION		CITY OF DETROIT Dept. of Public Works City Engineers Office		
A		OF A PORTION OF THE				
DESCRIPTION		Drwn	Chkd	Appd	Date	Job No. <u>MO 1-1</u> Drwg. No. <u>X-2409</u> Date <u>12-9-65</u>
REVISIONS						
DRAWN BY <u>D.J. PLUNGIS</u>	APPROVED					
TRACED BY	APPROVED					
CHECKED	APPROVED	CITY ENGINEER				