

11111

"NUTWOOD"



SUB OF THE SOUTHERLY 210 FT OF O.L. 52, VAN DYKE FARM, P.C. 1604679

CITY OF DETROIT WAYNE CO.,

Michigan

SCALE 40 FT. PER INCH

MASON L. BROWN, C.E.  
22-24 N. HAWES BLK  
DETROIT MICH

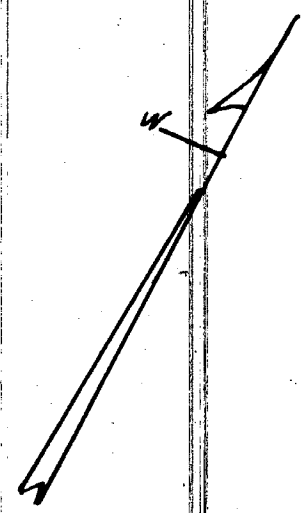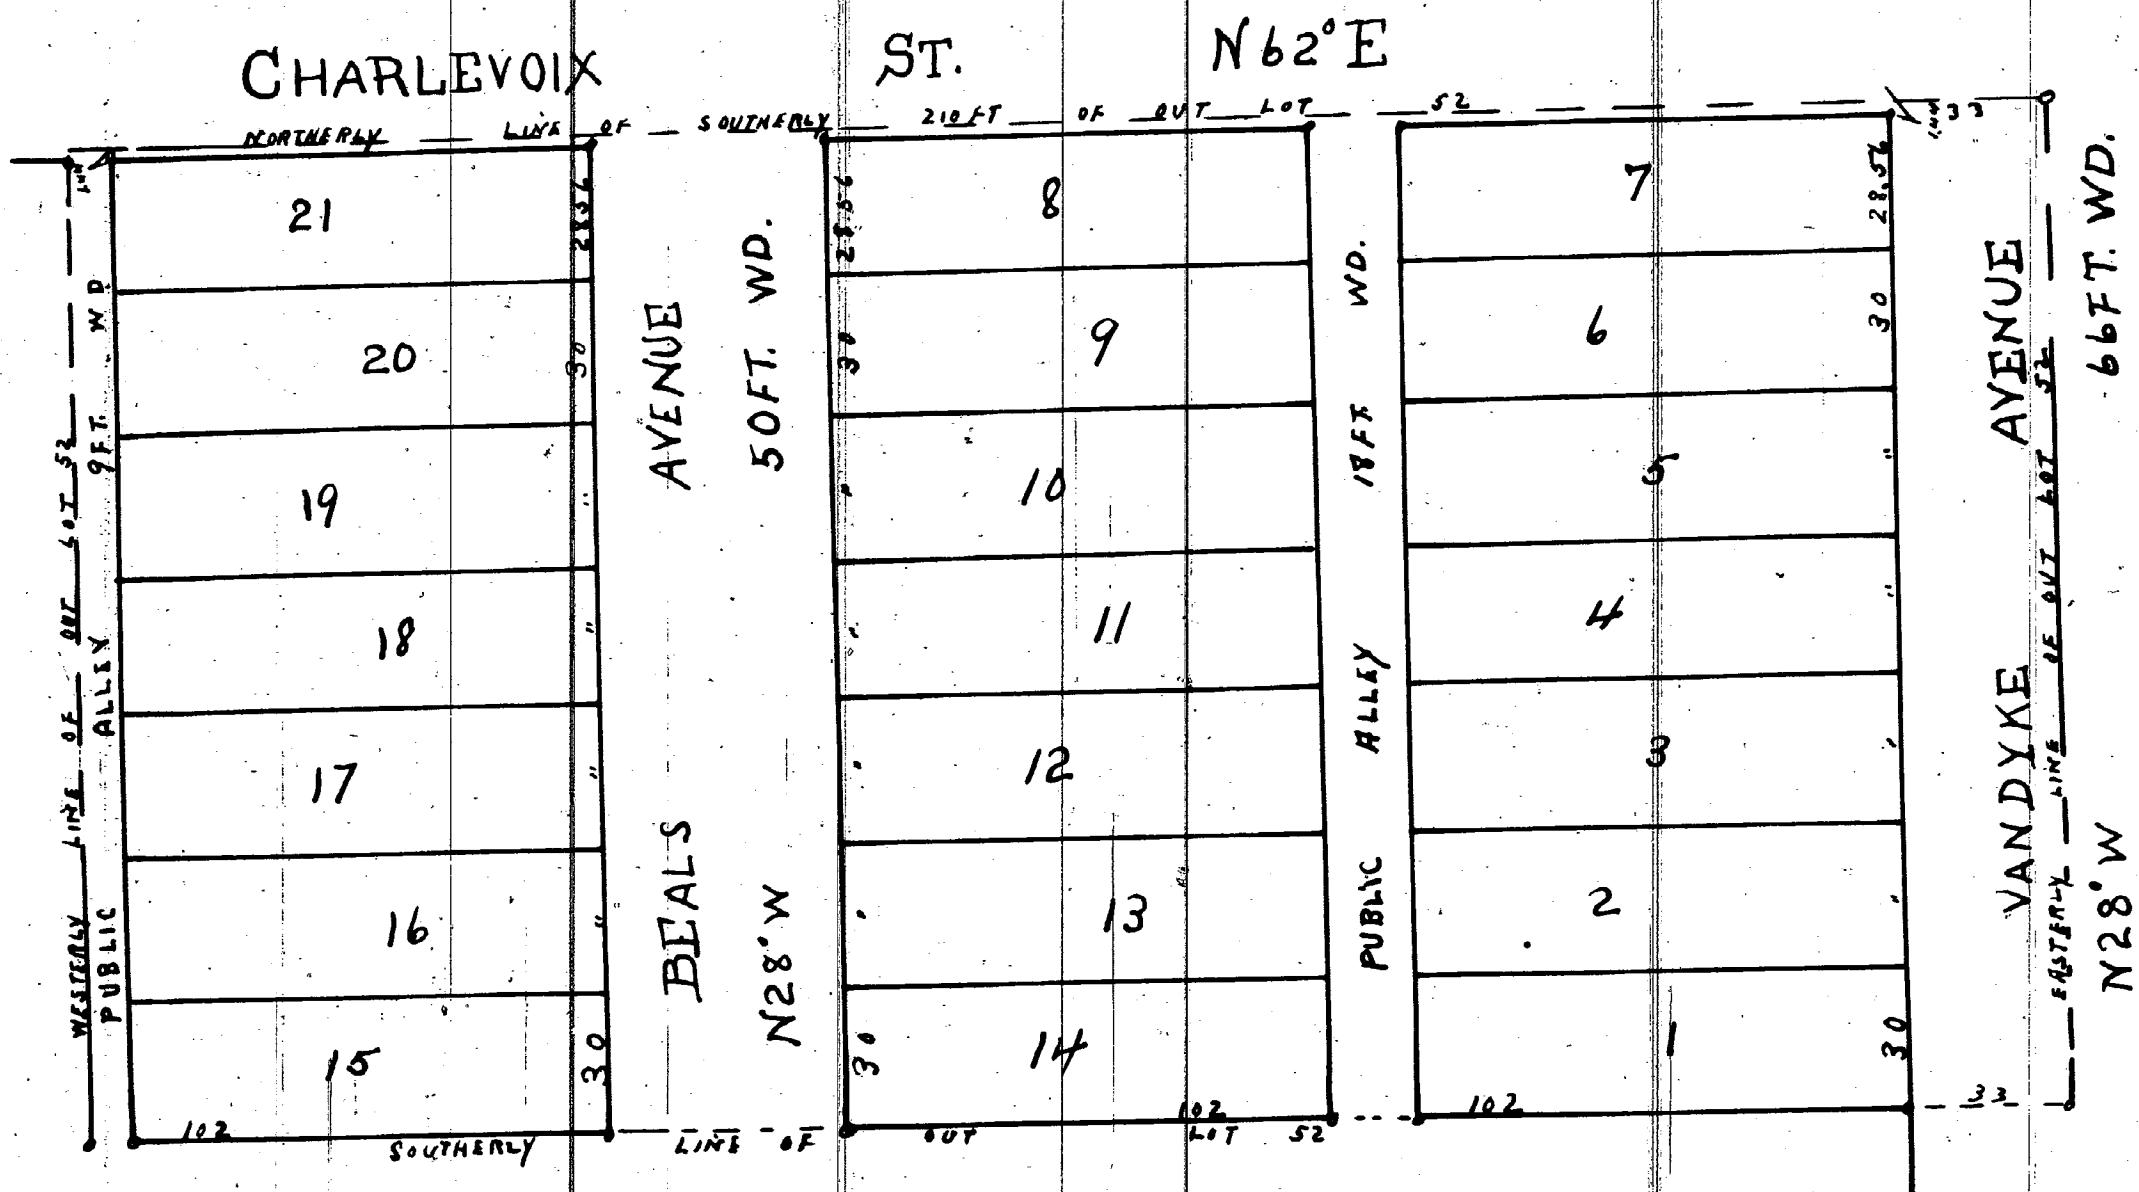

I hereby certify that the above Plat is correct, and that Monuments consisting of Oak Stakes 1 1/4 inches square and 15 inches long have been placed in the Ground at all angles in the Boundaries and at the intersection of all Streets or Streets and Alleys as shown on plat by O.  
Detroit Dec 21 1894.  
Mason L. Brown  
Engineer and Surveyor

STATE OF MICHIGAN } ss  
County of WAYNE }  
On this the 13th day of December 1894, before me, a Notary Public in and for said County, personally appeared the above named CHARLES BEWICK AND EMILY BEWICK (his wife) known to me to be the same persons who executed the above dedication and who acknowledged the same to be their free act and deed  
Rufus H. Crossman Notary Public  
Wayne County Michigan

Approved March 9-1895  
James Dean } Board of Public Works  
Jacob Luthard } City of Detroit  
John McVicar } Wayne Co Mich

KNOW ALL MEN BY THESE PRESENTS, that we CHARLES BEWICK AND EMILY BEWICK HIS WIFE have caused the land embraced in the above plat to be surveyed, laid out and platted to be known as "Nutwood" Sub of the Southernly 210 ft of O.L. 52, VAN DYKE FARM, P.C. 1604679, City of Detroit, Wayne Co., Michigan, and that the Streets and Alleys shown on said plat are hereby dedicated to the use of the public. Witness our hands and seals this 13th day of Dec.  
A.D. Eighteen Hundred and Ninety Four  
in presence of  
Earl Everding  
Rufus H. Crossman  
Charles Bewick [L.S.]  
Emily Bewick [L.S.]

STATE OF MICHIGAN } ss  
County of WAYNE }  
We P. C. Bird Dep. Register of Deeds and MASON L. BROWN Surveyor hereby certify that we have each carefully compared this copy with the original plat of "NUTWOOD" SUB OF THE SOUTHERLY 210 FT OF O.L. 52, VAN DYKE FARM, P.C. 1604679, City of Detroit, Michigan, and that it is an exact copy thereof and of the whole of such original map or plat  
P. C. Bird Dep. Register of Deeds  
Mason L. Brown Surveyor

Register of Deeds Office } ss  
Wayne County }  
This instrument was received for record this 25 day of April 1895 at 10:02 o'clock A.M. and recorded in Liber 19 of Plats on page 80 as proper certificate was furnished in compliance with Sect. 135 of Senate Bill No. 149 File 232 Act of 1893  
P. C. Bird  
Dep. Register of Deeds

I hereby certify that this plat is a correct copy of the plat now on record in the Register of Deeds office being made under the supervision of the Auditor General by tracing the plat on record and affixing thereto a carefully compared copy of the dedication and certificate

Dated this 6th day of Dec 1910  
John B. La Fountain  
Clerk and Gen. Dep.

Examined and Approved  
Dec 29 - 1894  
D. B. Ainger  
Deputy Auditor General