


SUBDIVISION
of that part of the COOK FARM
PRIVATE CLAIMS 153, 155 & 180
BETWEEN FOREST AND GRATIOT AVES
DETROIT, MICH.

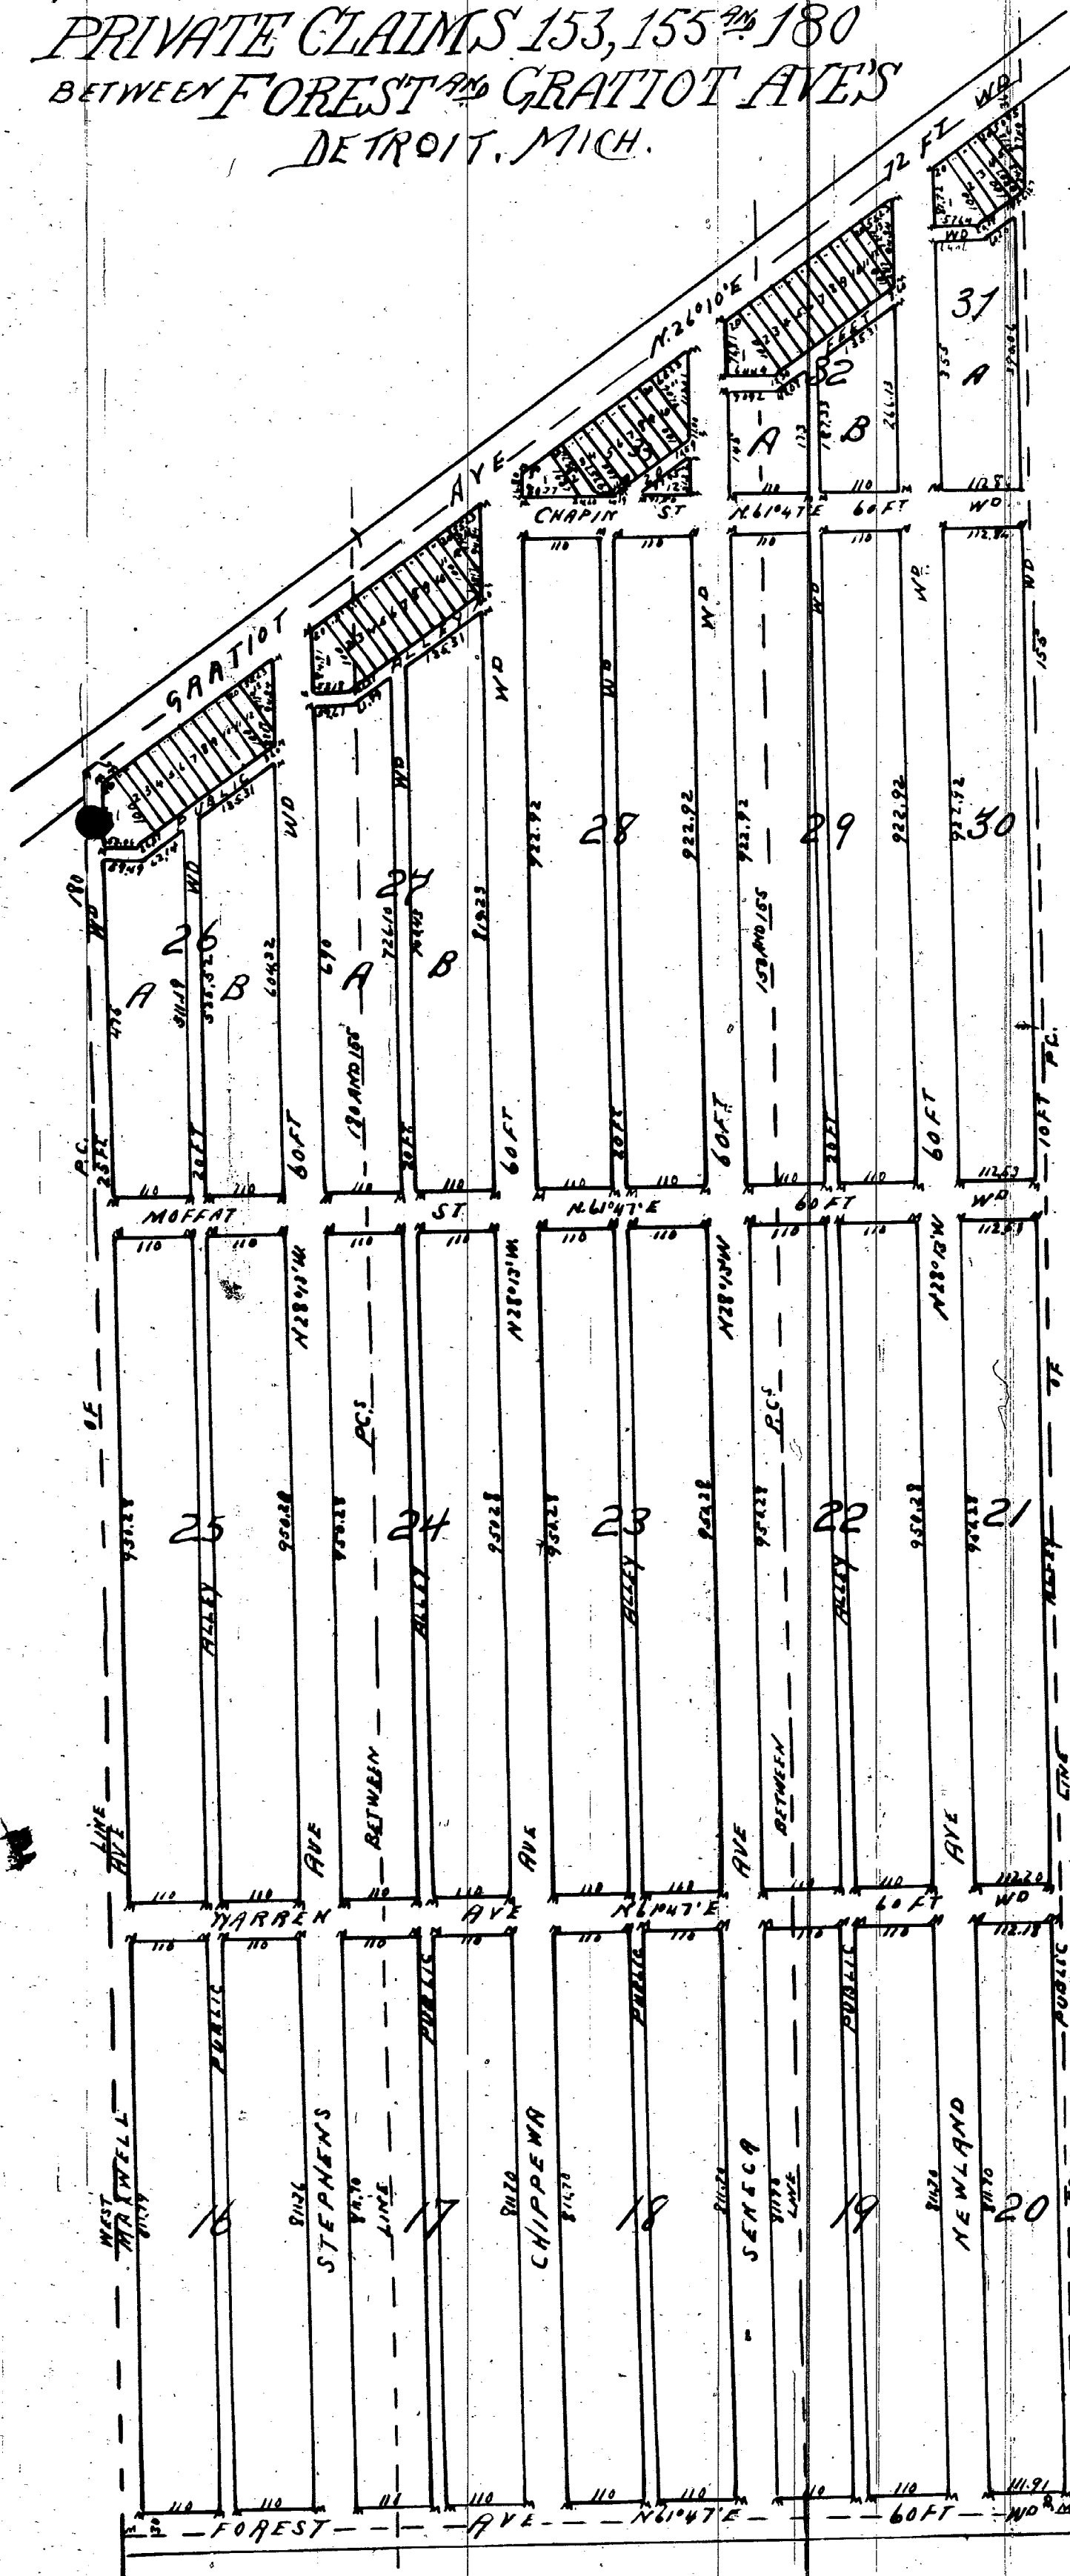

Know all men by these presents that at the Cook Farm Company "limited", a partnership limited organized under the laws of the state of Michigan by Edmund J. Quern Chairman & George H. Rothrop Secretary, Albert M. Henry & Helen M. Meredith Guardians of Aurella A Burns, duly authorized by a decree of the Circuit Court for the County of Wayne in Chancery entered December 29-1893 Albert M. Henry (widower) Helen M. Meredith nee Newland James Joy Guardian of Mary Newland a minor & by authorized by a decree of the Circuit Court for the County of Wayne in Chancery entered December 29-1893 all of Detroit, Wayne County Michigan and James M. Buckley & Adelaide Shachford Buckley his wife of Marlborough, New Jersey, have caused to be made for record this map of the subdivision of that part of the Cook Farm (being claims 153, 155 & 180, between Forest and Gratiot Avenues Detroit Michigan) by Thomas Campau & son Surveyors & we hereby adopt the same & dedicate the streets & alleys shown for the use of the public.

In presence of
H. J. Meredith
as to A. M. H. & H. M. M. alone
A. M. H. & H. M. M. & J. J. Edm.
Kitt B. O'Mara,
as to Cook Farm Co. limited
Bryant Walker
as to all
Bert Hughes
as to J. M. B. & A. S. B.

Witness our hands & seals this 29th day of December A. D. Eighteen hundred and ninety three
The Cook Farm Company limited
by Edmund J. Quern Chairman
George H. Rothrop Secy
Albert M. Henry L.S.
Helen M. Meredith L.S.
Guardians of Aurella A Burns L.S.
Albert M. Henry L.S.
Helen M. Meredith L.S.
James Joy L.S.
Guardian of Mary J. Newland L.S.
James M. Buckley L.S.
by Albert M. Henry his atty in fact L.S.
by Adelaide S. Buckley L.S.
by Albert M. Henry her atty in fact L.S.

State of Michigan } ss
County of Wayne } ss
On this 29th day of December A. D. Eighteen hundred & ninety three before me the undersigned a Notary Public in and for said County personally appeared Edmund J. Quern Chairman & George H. Rothrop Secretary of the Cook Farm Company limited Albert M. Henry & Helen M. Meredith Guardians of Aurella A Burns, Albert M. Henry, Helen M. Meredith & James Joy Guardian of Mary J. Newland a minor known to me to be the same persons who executed the above instrument & who acknowledged the same to be their free act and deed.

Bryant Walker,
Notary Public Wayne Co. Mich

Approved Feb. 21st 1894
James Deam Board of
Jacob Gutthard Public Works
John McVicar City of Detroit

Examined and Approved
Nov 17 - 1894
D. B. Arigles
Deputy Auditor General

State of Michigan } ss
County of Wayne } ss
We P. C. Bird Def. Register of Deeds & Thomas Campau & son Surveyors hereby certify that we have each carefully compared this copy with the original plat of the subdivision of that part of the Cook Farm (being claims 153, 155 & 180, lying between Forest & Gratiot Avenues Detroit Michigan) and that it is an exact copy thereof and of the whole of such original map or plat.

P. C. Bird Deputy Register of Deeds
Thomas Campau & son Surveyors

I hereby certify that this plan is a correct copy of the plat now on record in the Register of Deeds office being made under the supervision of the Auditor General by tracing the plat on record and affixing thereto a carefully compared copy of the dedications and certification dated this 5th day of Dec. 1910
John B. Le Truntain
Clerk and Sec. of the
Register of Deeds Office

Register of Deeds Office } ss
Wayne County } ss
This instrument was received for record this 5th day of April 1895 at 8 o'clock A.M. and recorded in Liber 19 of deeds on page 73 as proper certificate was furnished in compliance with Sect. 135. of Senate Bill No. 199 File 212. Act of 1893
P. C. Bird
Def. Register of Deeds

State of Michigan } ss
County of Wayne } ss
On this 13th day of January 1894 before me the undersigned a Notary Public in the State of Michigan residing in said County of Wayne appointed a Commissioner by the Governor of the State of Michigan to take acknowledgments in the State of Michigan of deeds, mortgages & other writings affecting lands lying & being in the State of Michigan to be used and recorded therein personally came Albert M. Henry Attorney in fact for James M. Buckley & Adelaide Shachford Buckley his wife to me known to be the persons who executed the foregoing and annexed instrument and acknowledged the same as the free act and deed of said James M. Buckley & Adelaide Shachford Buckley
I witness where of I have hereunto set my hand and seal the day and year last above written

Bryant Walker
Notary Public Wayne Co. Mich

We hereby certify that the plat herein delineated is a correct one & that permanent monuments consisting of White Oak stakes have been planted at separate markers 'M' as thereon shown at all angles in the boundaries of the land plotted & at all intersections of streets & alleys
Thomas Campau & son
Surveyors

SCALE ONE IN. = 200 FT.