

GREENWOOD PARK SUB.

OF THE CENTRE PART OF OUT LOT 20 P.C. 385 & 386

GROSSE POINTE WAYNE CO.,

Michigan

SCALE 100 FT PER INCH

MASON L. BROWN C.E.
22 24 HEDGES BLVD
DETROIT MICH


ORDER OF VACATION

ENTIRE PLAT "Vacated"

by order of Circuit Court

Nov 1 - 1926

Voucher 1358-1926

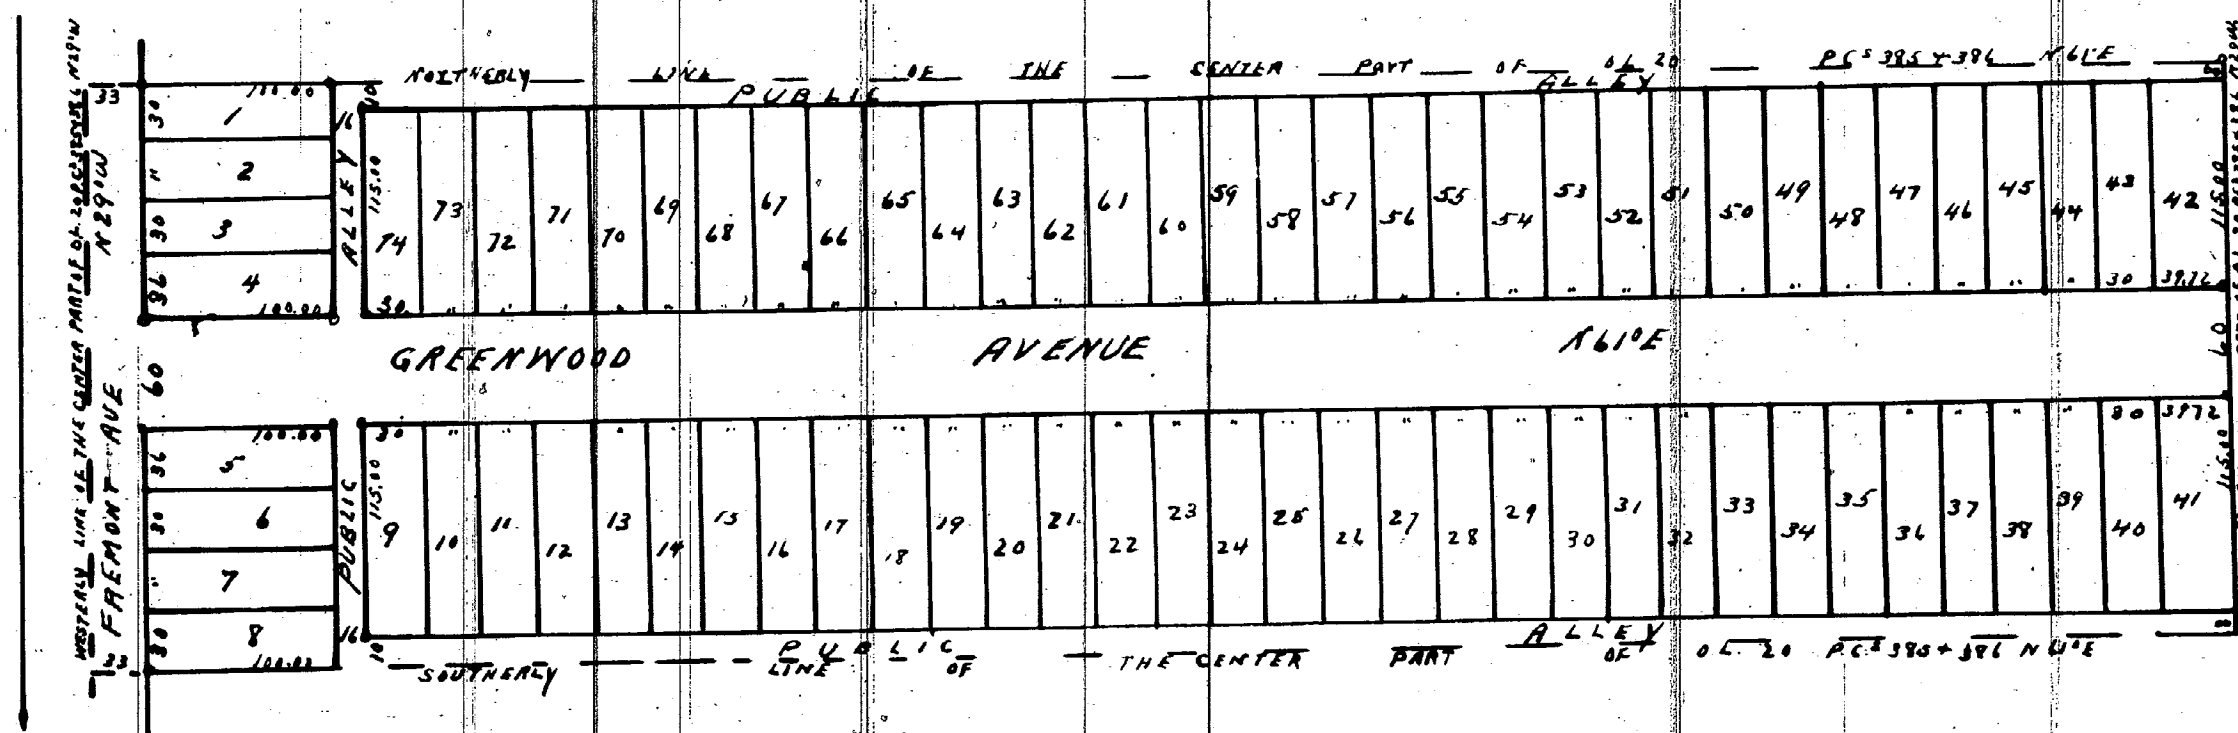

I hereby certify that the above plat is correct, and that monuments consisting of oak stakes 1 1/4 inches square and 15 inches long have been placed in the ground at all angles in the boundaries, and at the intersection of all streets or streets and alleys, as shown on plat by O

detroit April 20 1895
Mason L. Brown
Engineer and Surveyor.

STATE OF MICHIGAN } ss
COUNTY OF WAYNE

On this, the 20 day of April 1895, before me a Notary Public in and for said county personally appeared the above named CATHERINE LOTZ

known to me to be the same person who executed the above dedication and who acknowledged the same to be her free act and deed
Chas. N. Lotz Notary Public
Wayne County Michigan

KNOW ALL MEN BY THESE PRESENTS, that I CATHERINE LOTZ

Have caused the land embraced in the above plat to be surveyed, laid out and platted, to be known as GREENWOOD PARK SUB. OF THE CENTER PART OF OUT LOT 20 P.C. 385 & 386, GROSSE POINTE WAYNE Co. Michigan, and that the streets and alleys shown on said plat are hereby dedicated to the use of the public. Witness my hand and seal this the 20th day of April A. D. Eighteen Hundred and Ninety Five.

In presence of

Caroline Lotz, ELSA

Caroline Lotz
Charles H Lotz

Examined and Approved
April 22 - 1895
D. B. Uinger
Deputy Auditor General

STATE OF MICHIGAN } ss
County of Wayne

We P. C. Bird Dep. Register of Deeds and Mason L. Brown Surveyor hereby certify that we have each carefully compared this copy with the original plat of Greenwood Park Sub. of the center part of out lot 20 P.C. 385 & 386, Grosse Pointe Wayne Co. Mich. and that it is an exact copy thereof and of the whole of such original map or plat.

P. C. Bird Dep. Register of Deeds
Mason L. Brown Surveyor

Register of Deeds Office } ss
Wayne County
This instrument was received for record this 25 day of April 1895 at 10 o'clock A.M. and recorded in Liber 19 of plats, on page 79 as proper certificate was furnished in compliance with Sect. 135 of Senate Bill No. 199 File 212, Act of 1893.

P. C. Bird
Dep. Register of Deeds

I hereby certify that this plat is a correct copy of the plat now on record in the Register of Deeds office being made under the supervision of the Auditor General by tracing the plat on record and affixing thereto a carefully compared copy of the dedication and certificate.

Dated this 7th day of Dec 1910

John B. Fountain
Clerk and Gen. Dep.