11119

# FAULCONER AND BOYNTON'S SUB.

OF LOTS 4, 5 AND 7, WESSON'S SECTION OF P.C. 267

Springwells,

WAYNE CO., MICHIGAN

SCALE 100 FT. PER INCH

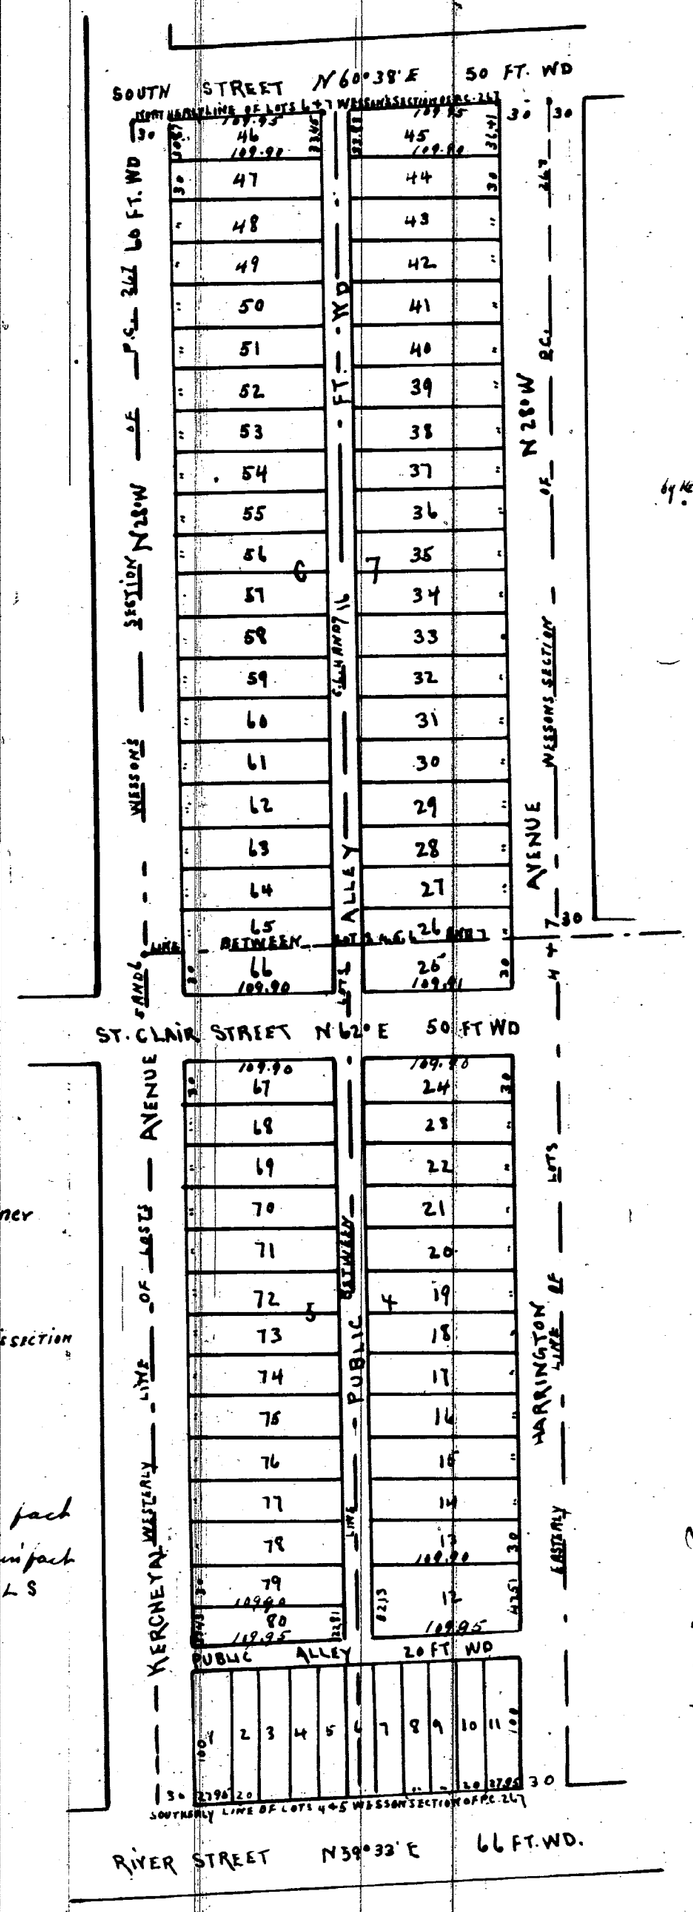


MASON L. BROWN
ENGINEER AND SURVEYOR
DETROIT MICHIGAN

I hereby certify that the above Plat is correct and that Monuments consisting of Oak Stakes 1¼ inches square and 15 inches long have been placed in the Ground at all angles in the Boundaries, and at the intersection of all Streets or Streets and Alleys, as shown on plat by O

Detroit May 16 1895

Mason L. Brown
Engineer and Surveyor

KNOW ALL MEN BY THESE PRESENTS, that We Elizabeth W Faulconer by Herbert E Boynton her attorney in fact Robert C. Faulconer by Herbert E Boynton his attorney in fact and Herbert E Boynton unmarried Have caused the land embraced in the above plat to be surveyed, laid out and platted to be known as Faulconer & Boyntons Sub of Lots 4, 5 & 7, WESSONS SECTION OF P.C. 267 SPRINGWELLS WAYNE Co. Michigan, and that the Streets and Alleys shown on said plat are hereby dedicated to the use of the public

Witness our hands and seals this the 16th day of May A.D. Eighteen Hundred and Ninety five.

In presence of
Jas N.M. Miller
Jos J. O Brien

Elizabeth W Faulconer [L.S.]
By Herbert E Boynton his atty in fact
Robert C Faulconer L.S.
By Herbert E Boynton his atty in fact
Herbert E Boynton L.S.

STATE OF MICHIGAN } ss
COUNTY OF WAYNE }

On this the 16th day of May 1895, before me, a Notary Public in and for said county, personally appeared the above named Elizabeth W Faulconer by Herbert E Boynton her attorney in fact Robert C Faulconer by Herbert E Boynton his atty in fact and Herbert E Boynton unmarried known to me to be the same persons who executed the above dedication and who acknowledged the same to be their free act and deed

Jas. H.M. Miller Notary Public
Wayne County Michigan

STATE OF MICHIGAN }
County of Wayne }

We F W Marschner Register of Deeds and Mason L Brown Surveyor, hereby certify that we have each carefully compared this copy with the original plat of Faulconer and Boyntons Sub B. of Lots 4, 5 & 7, Wesson's Section of P.C. 267, Springwells Wayne Co Michigan and that it is an exact copy thereof and of the whole of such original map or plat

F W Marschner Register of Deeds
Mason L Brown Surveyor

Examined and Approved
May 25 - 1895
D.B. Auger
Deputy Auditor General

I hereby certify that this plat is a correct copy of the plat now on record in the Register of Deeds office being made under the supervision of the Auditor General by tracing a plat on record and affixing thereto a carefully compared copy of the dedication and certificates

Dated this 8th day of Dec 1910
John B La Fountain
Clerk And Ex Dept

Register of Deeds Office } ss
Wayne County

This instrument was received for record this 3rd day of June 1895 at 11 o'clock A.M. and recorded in Liber 19 of deeds, on page 85 as proper certificate was furnished in Compliance with Sect. 135 of Senate Bill No. 199 File 212. Act of 1893

F. W. Marschner
Register of Deeds

ClibPDF - www.fastio.com