#018

643 1112

Received from Dittmer $70.00 for this plat. Pay'd 30.00

LOOMIS' & DITTMER'S SUB.

OF LOTS 4 TO 10 INCLUSIVE AND SOUTHERLY 33.10 FEET OF LOT 11 OF SCOTTS SUB.

OF LOTS 11-12 & 13 OF THE PETER GIRARD ESTATE, ALSO A PART OF LOTS 23 & 24 P.C. 15 LIEB FARM

CITY OF DETROIT WAYNE CO
MICHIGAN

MAY 1892

SCALE 100 FT. PER INCH

MASON L. BROWN
ENGINEER AND SURVEYOR
22 & 23 HODGES BLK
DETROIT MICH.

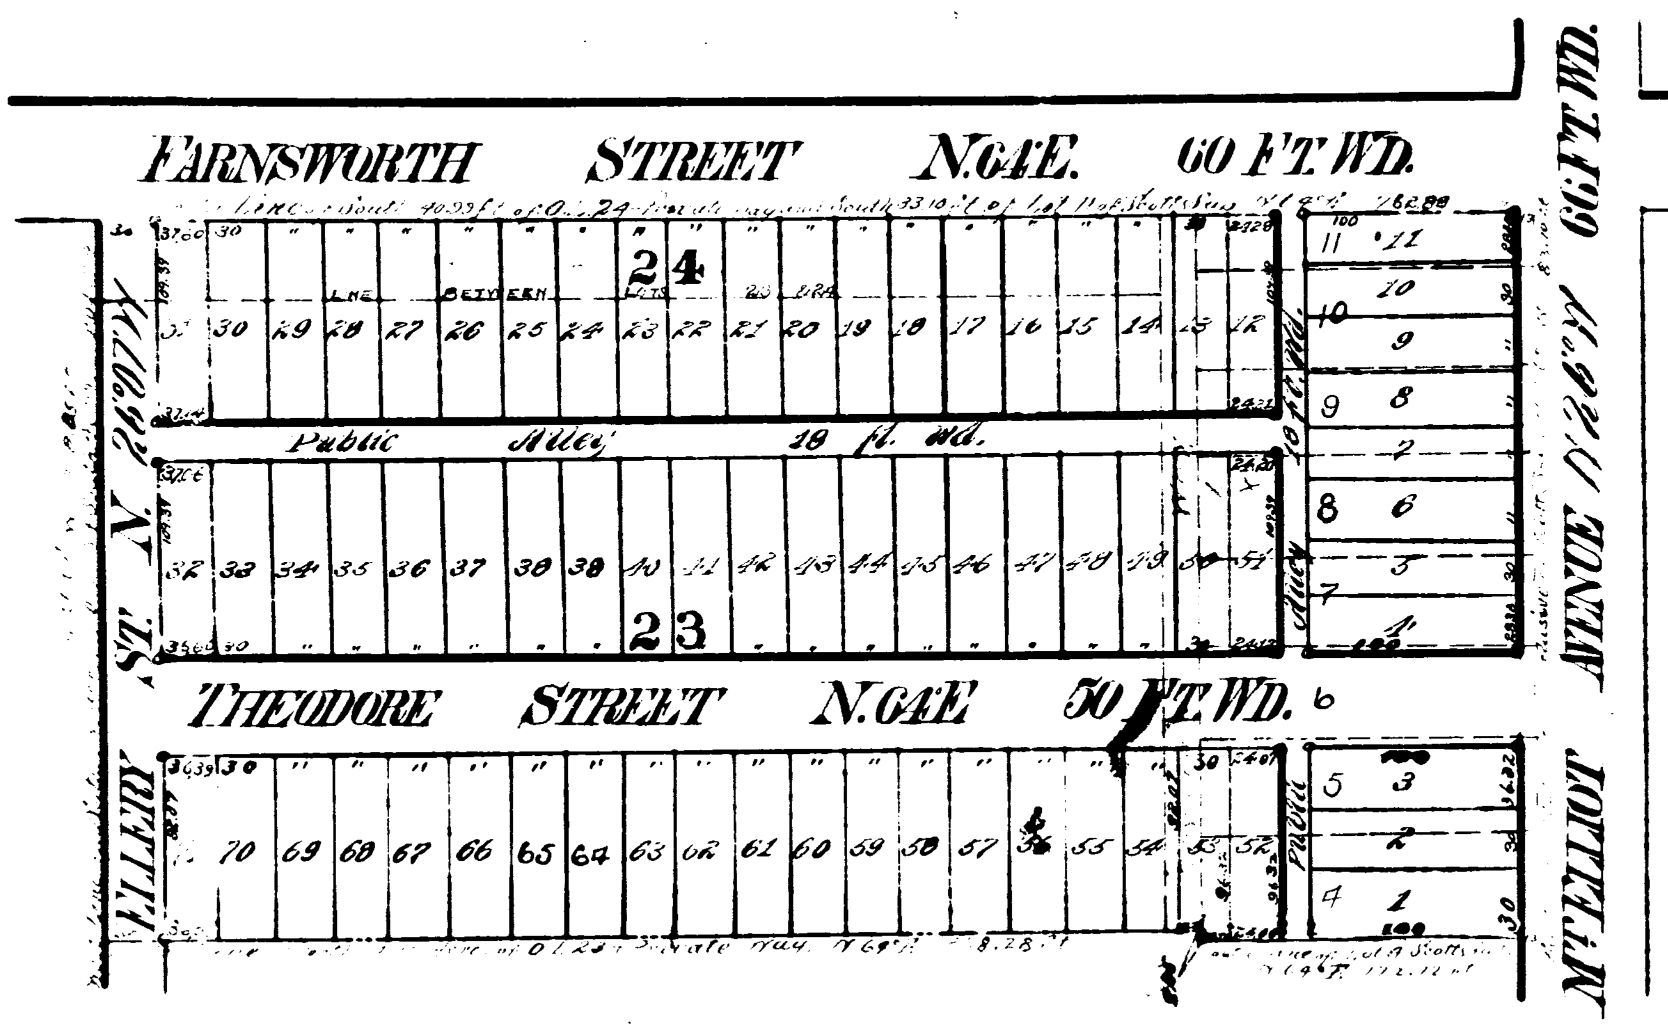

I hereby certify that the above Plat is correct, and that Monuments consisting of Oak Stakes inches square and 15 inches long have been placed in the Ground at angles in the Boundaries, and at the intersection of all Streets or Streets and Alleys, as shown on plat by O.

Detroit, July 2nd 1892.

Mason L. Brown
Engineer and Surveyor.

that We M. DeWitt Loomis, Annie W. Loomis his wife and Frederick Dittmer single

Have caused the land embraced in the above plat to be surveyed, laid out and platted, to be known as Loomis' & Dittmer's Sub of Lots 4 to 10 inclusive and 33.10 feet of Lot 11 of Scotts Sub of Lots 11 12 & 13 of the Peter Girard Estate also a part of Lots 23 & 24 P.C. 15 Lieb Farm City of Detroit Wayne Co., Michigan, and that the Streets and Alleys shown on said plat are hereby dedicated to the use of the public.

Witness our hands and seals this the 25th day of July A. D. One thousand eight hundred and Ninety two

In presence of ~~M. DeWitt Loomis~~ [L.S.]

Jas. M. Carmichael as to M. DeWitt Loomis

Frank C. Reaume Annie W. Loomis [L.S]

Frederick Dittmer (L.S)

STATE OF MICHIGAN } ss.
COUNTY OF Wayne

On this, the 25th day of July 1892 before me, a Notary Public in and for said county, personally appeared the above named M. DeWitt Loomis and Frederick Dittmer single known to me to be the same persons who executed the above dedication, and who acknowledged the same to be their free act and deed.

C. Sheldon McDonald, Notary Public.
Wayne County, Michigan.

The property hereon platted is described as follows. Lots 4 to 10 inclusive and the Southerly 33.10 feet of Lot 11. of Scotts Sub of Lots 11 [illegible] 12 & 13 of the Peter Girald Estate also the Southerly 40.99 feet of Out Lot 24 and the Northerly 4.35 acres of Out Lot 23 and the Private Way lying between the above described property all situated in the Lieb Farm. P.C. 15 City of Detroit Wayne Co Michigan

February 21st & 300
plats 37 19

RECEIVED AND FILED
IN AUDITOR GENERAL'S OFFICE
March 4 1894
D. S. Angel
Deputy Auditor General.

Elgin A Hearnes
Dep.

STATE OF MICHIGAN, } ss.
COUNTY OF Wayne

Record 6183

We Elgin A Hearnes Dep Register of Deeds, and Mason L. Brown Surveyor, hereby certify that we have each carefully compared the annexed copy with the plat of Loomis & Dittmer's Sub of Lots 4 to 10 inclusive and 33.10 feet of Lot 11 of Scotts Sub of Lots 11-12 & 13 of the Peter Girard Estate also a part of Lots 23 & 24 P.C. 15 Lieb Farm City of Detroit Wayne Co Michigan now of record in the office of said Register of Deeds, and that it is a true transcript therefrom and of the whole of such record.

Elgin A Hearnes Dep. Register of Deeds.
Mason L. Brown Surveyor.

STATE OF MICHIGAN } ss.
County of Wayne

We Elgin A Hearnes Dep Register of Deeds, and Mason L. Brown Surveyor, hereby certify that we have each carefully compared this copy with the original plat of Loomis & Dittmer's Sub of Lots 4 to 10 inclusive and southerly 33.10 F. of Lot 11 of Scotts Sub of Lots 11-12 & 13 of the Peter Girard Estate also a part of Lots 23 & 24 P.C. 15 Lieb Farm City of Detroit Wayne Co Michigan and that it is an exact copy thereof and of the whole of such original map or plat.

Elgin A Hearnes Dep. Register of Deeds.
Mason L Brown Surveyor.

APPROVED Feb 13th 1894
James Dean
[illegible] Guthard
John McVicar
BOARD OF PUBLIC WORKS,
CITY OF DETROIT,
WAYNE CO., MICHIGAN.

Dominion of Canada
Province of Ontario } SS
County of Northumberland

On this, the 30th day of July 1892, before me, a Notary Public in and for said County personally appeared the above named Annie W. Loomis, known to me to be one of the persons who executed the above dedication, and who acknowledged the same to be her free act and deed.

Notary Public.

Examined and Approved
August 17 1892
W. R. Pratt
Deputy Auditor General

Out. next lots 4 5 6 7 8 50' ea = 250 ft
New lots - 1 - 30
2 - 30
3 - 36.33
Theodore Street - 50
Lots 4 - 28.33
5 - 30
6 - 30
Public 7 - 15.35 = 250 ft
[illegible] new lots 14.65 ft.

AUDITOR GENERAL

4018

6434 1112

$70.00 for this plat. Paid 30.00

LOOMIS' & DITTMER'S SUB.

OF LOTS 4 TO 10 INCLUSIVE AND SOUTHERLY 33.10 FEET OF LOT 11 OF SCOTTS SUB.

OF LOTS 11-12 & 13 OF THE PETER GIRARD ESTATE, ALSO A PART OF LOTS 23 & 24 P.C. 15 LIEB FARM

CITY OF DETROIT WAYNE CO

MICHIGAN

MAY 1892

SCALE 100 FT. PER INCH

MASON L. BROWN
ENGINEER AND SURVEYOR
22 & 23 HODGES BLK
DETROIT MICH.

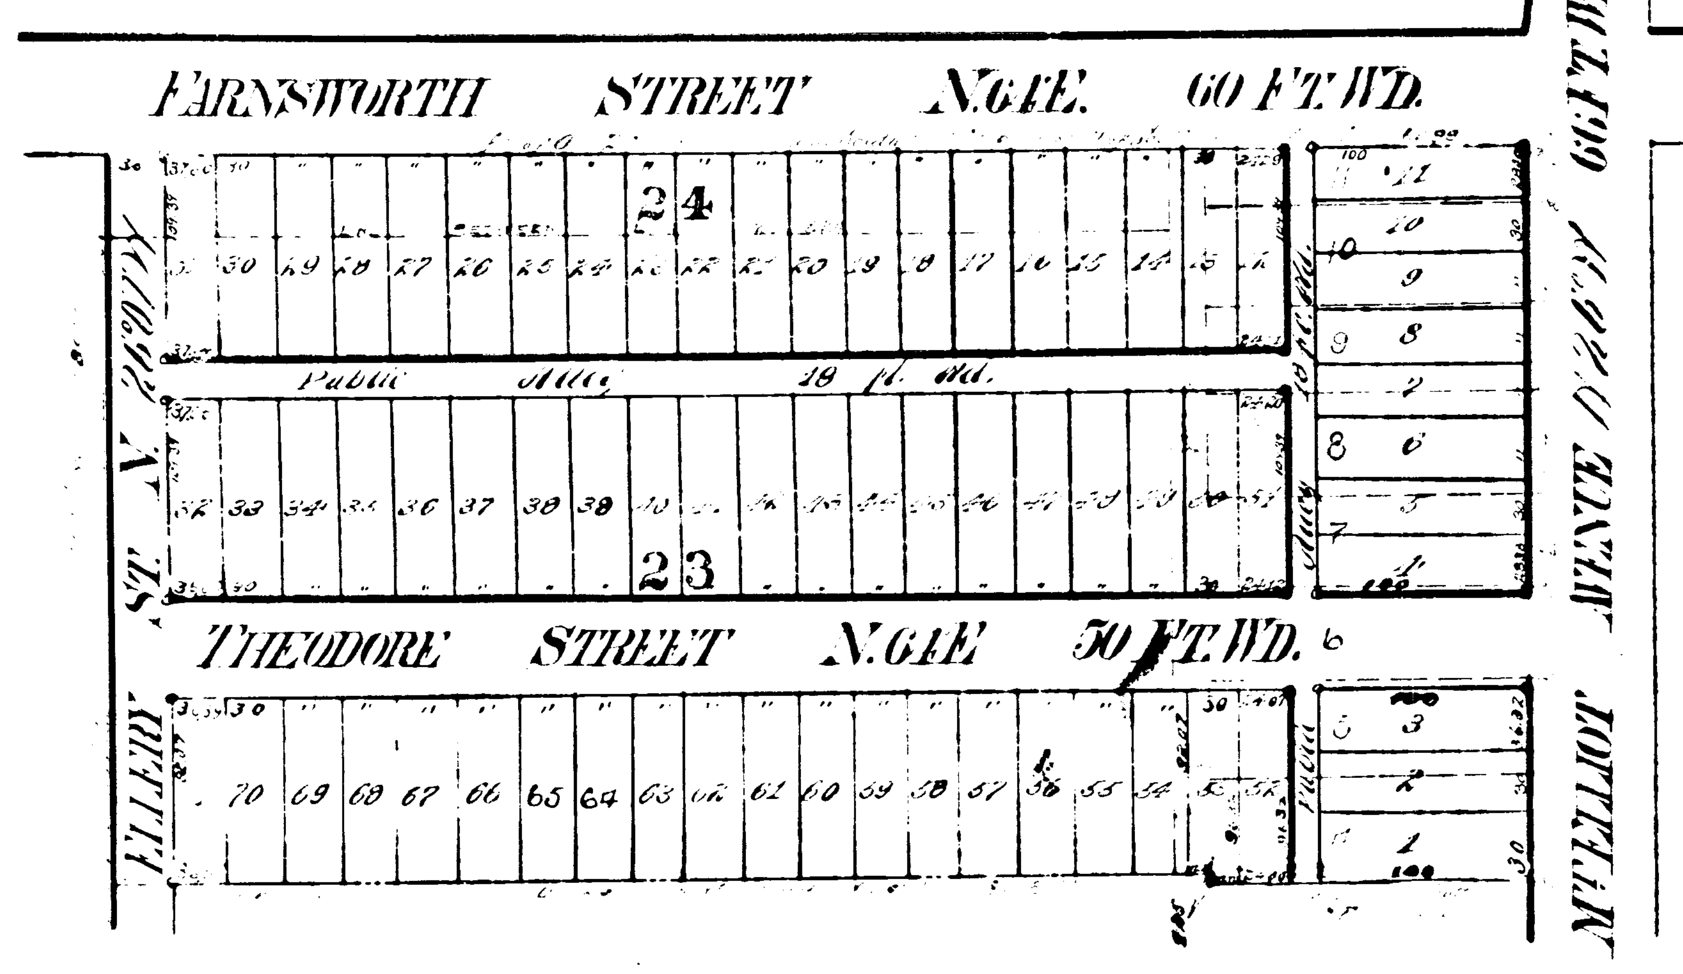

The property herein platted is described as follows. Lots 4 to 10 inclusive and the Southerly 33.10 feet of Lot 11 of Scotts sub of Lots 11 12 & 13 of the Peter Girard Estate also the Southerly 110.99 feet of Out Lot 24 and the Northerly 1.35 acres of Out Lot 23 and the Private Way lying between the above described property all situated on the Lieb Farm. P.C. 15 City of Detroit Wayne Co Michigan

I hereby certify that the above Plat is correct, and that Monuments consisting of Oak Stakes inches square and inches long have been placed in the Ground at angles in the Boundaries, and at the intersection of all Streets or Streets and Alleys, as shown on plat by ○.

Detroit, July 2nd 1892.

Mason L Brown
Engineer and Surveyor.

We M. DeWitt Loomis, Annie W. Loomis his wife and Frederick Dittmer single

Have caused the land embraced in the above plat to be surveyed, laid out and platted, to be known as LOOMIS' & DITTMER'S SUB OF LOTS 4 TO 10 INCLUSIVE AND SOUTHERLY 33.10 FEET OF LOT 11 OF SCOTTS SUB OF LOTS 11 12 & 13 OF THE PETER GIRARD ESTATE ALSO A PART OF LOTS 23 & 24 PC 15 LIEB FARM CITY OF DETROIT WAYNE Co., Michigan, and that the Streets and Alleys shown on said plat are hereby dedicated to the use of the public.

the 25th day of July two

in presence of ~~M DeWitt Loomis~~ [L S]

Jasper Carmichael M DeWitt Loomis

Frank C Kearney Annie W. Loomis [L S]

Frederick Dittmer (L.S)

STATE
COUNTY OF WAYNE ss.

On this 25th day of July
me, a Notary Public in and for said County, personally appeared the above named M. DeWitt Loomis and Frederick Dittmer single
persons who executed the above dedication,
the same to be their free act and deed.

C. Sheldon McDonald, Notary Public
WAYNE

February 21st
plats 37 $ 3.00 19

Elgin A Heames Dep.

STATE OF
County of WAYNE ss.

We Elgin A Heames Dep. Register of Deeds, and Mason L Brown Surveyor, hereby certify that we have each carefully compared this copy with the original plat of LOOMIS' & DITTMER'S SUB OF LOTS 4 TO 10 INCLUSIVE AND SOUTHERLY 33.10 FEET OF LOT 11 OF SCOTTS SUB OF LOTS 11 12 & 13 OF THE PETER GIRARD ESTATE ALSO A PART OF LOTS 23 & 24 P.C. 15 LIEB FARM CITY OF DETROIT WAYNE CO MICHIGAN and that it is an exact copy thereof and of the whole of such original map or plat.

Elgin A Heames Dep. Register of Deeds.
Mason L Brown Surveyor.

RECEIVED AND FILED
IN AUDITOR GENERAL'S OFFICE
March 4 1894
D. B. Ainger
Deputy Auditor General.

APPROVED, Feb 13th 1894

James Dean
Jacob Guthard
John McVicar
BOARD OF PUBLIC WORKS, CITY OF DETROIT, WAYNE CO., MICHIGAN.

STATE OF
COUNTY OF WAYNE ss.

We Elgin A Heames Dep. Register of Deeds, and Mason L Brown Surveyor, hereby certify that we have each carefully compared the annexed copy with the LOOMIS & DITTMER'S SUB OF LOTS 4 TO 10 INCLUSIVE AND 33.10 FEET OF LOT 11 OF SCOTTS SUB OF LOTS 11 12 & 13 OF THE PETER GIRARD ESTATE ALSO A PART OF LOTS 23 & 24 P.C. 15 LIEB FARM CITY OF DETROIT WAYNE CO MICHIGAN now of record in the office of said Register of Deeds, and that it is a true transcript therefrom and of the whole of such record.

Elgin A Heames Dep. Register of Deeds.
Mason L Brown Surveyor.

Examined and Approved
August 17 1892
W. R. Pratt
Deputy Auditor General.

Dominion of Canada
Province of Ontario
County of Northumberland } SS

On this, the 30th day of July 1892, before me, a Notary Public in and for said County personally appeared the above named Annie W Loomis, known to me to be one of the persons who executed the above dedication, and who acknowledged the same to be her free act and deed.

Notary Public