

OUT LOTS 43, 47, and 48 OF FARLANDS. ADDITION TO DEARBORN
VILLAGE ON P.C. 39 and HOWARDS SUB²⁰ IN T.2.S.R.10.E. WAYNE CO. MICH.

[illegible]

Det. June 25th A.D. 1895
A. H. Wilborn
Jus.

Register of Deeds Office, ss
Wayne County
This instrument was duly recorded this 13th
day of July 1893 at 8:30
o'clock M. and recorded in Liber 19
of M's on page 63, as per official laws
furnished in compliance with Sect 135 of
Swaile Bill No. 199 File 212 Act of 1893

By *P. E. Bird*
DEPUTY AUDITOR GENERAL

City of New York
3-23-54
283-54

Examined and approved

July 6 - 1895
D. B. Ringrose
Deputy Auditor General

State of Michigan } ss On this 28th day of June A.D. 1895 before me the
County of Wayne }
Subscribed & Henry Public in and for said County Personally appeared
Anthony Wagner and Eze his wife and Fred Colliopolski and Mary his wife
to me known to be the same persons who executed the foregoing declaration when
formerly acknowledged the same to be their free act and deed

know All Men by these Grants that we Anthony Wagner and
 Eva his wife and Fred Potbury and Mary his wife as plot in the above
 caused the land embraced in the survey plat to be surveyed laid out and
 platted to be known as A. Wagner subdivision on Bony P. C. 39 and out lot
 45, 47 and 48 of Federal Addition to Warbur Village on P. C. 39 and Homestead Subd Warbur
 in J. S. B. N. N. E. Wayne County Michigan And that the struts and allys as shown laid
 down are hereby dedicated to the use of the public
 signed and sealed in presence of
 Daniel D Tompkins
 R. N. Williams St.

Anthony Wagner
 Eva Wagner

Anthony Wagner
Eva Wagner
Fred Polikofski
Mary Polikofski


Description of the land plotted

The land embraced in the annexed plat of A. Wagner subdivision is described as follows: Commencing at a point on the E. line of Centre St. and at the N.W. Corner of Block Lot 48 of 3 parcels addition to Dearborn Village in Macomb County (Registration Office in Book 1 of plats on page 226). Thence N. 78° E. 360 ft., thence 17° S. E. 3582 ft., to a post; thence off here in Book 1 of plats on page 226. Thence N. 78° E. 360 ft., thence 17° S. E. 3582 ft., to a post; thence N. 88° 42' E. 527.9 ft., to the W. side of Elm St.; thence along the W. line of said st. 838' 47" W. 1829 ft. to the corner of Elm & Rock St.; thence along the N. line of Rock St. 88° 42' W. 751.09 ft. to the corner of Rockland Avenue & thence along the E. line of Centre St. N. 77° S. W. 370 ft. to beginning.

State of Michigan } ss We P. C. David W. Register of Deeds and
County of Wayne }
A. H. Wellman & company hereby certify that we have each carefully compared this
copy with the original plot of A. Wagnon and that it is an exact copy thereof
and of the whole of each original map so that P. C. David W. Register

Alfred by writing that this plot is a correct copy of the plot now on record in the Register of Deeds of this being made within the supervision of the Auditor General by tracing the plot on record and affixing thereto a carefully compared copy of the declaration and certificate

Dated this 2nd day of Dec 1910
John B. Fountain
Chief Clerk San Dept

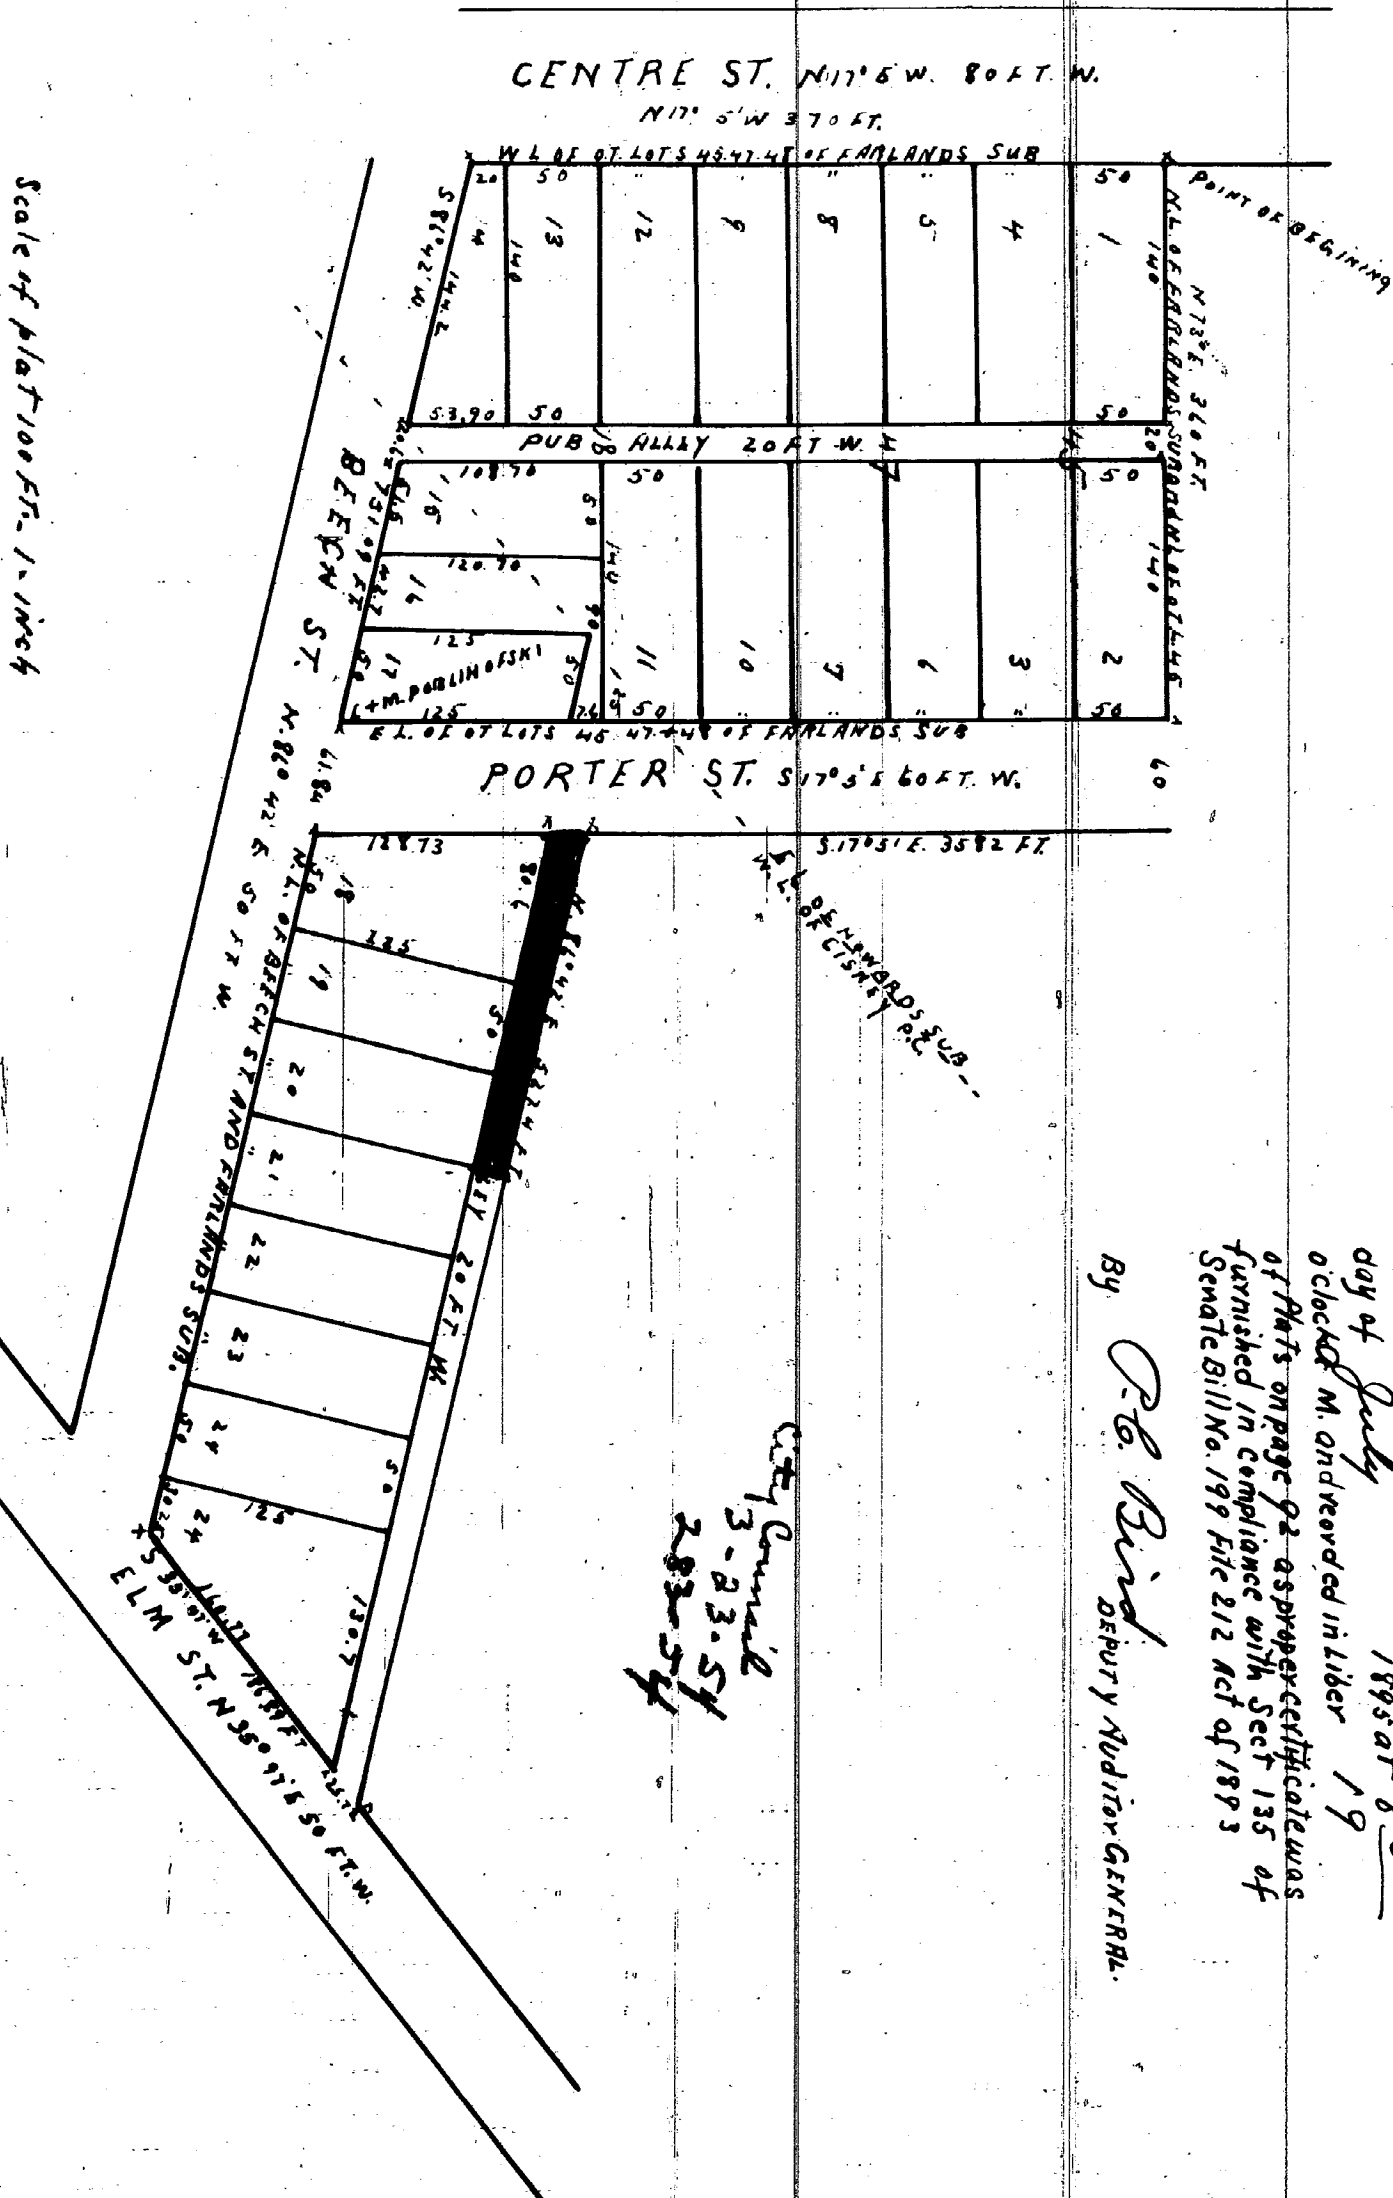

Scale of plat 100 Ft. 1 inch