11125

EVERDING AND BEWICK'S SUBD'N

OF N'LY ½ OF O.L. 17 OF THE SUB OF THE ROBERT BEAUBIEN ESTATE P.C. 10

CITY OF DETROIT

WAYNE CO. MICHIGAN

SCALE 50 FT PER INCH

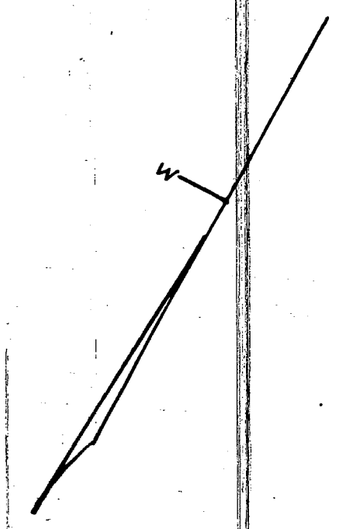

MASON L. BROWN
ENGINEER AND SURVEYOR
DETROIT MICHIGAN

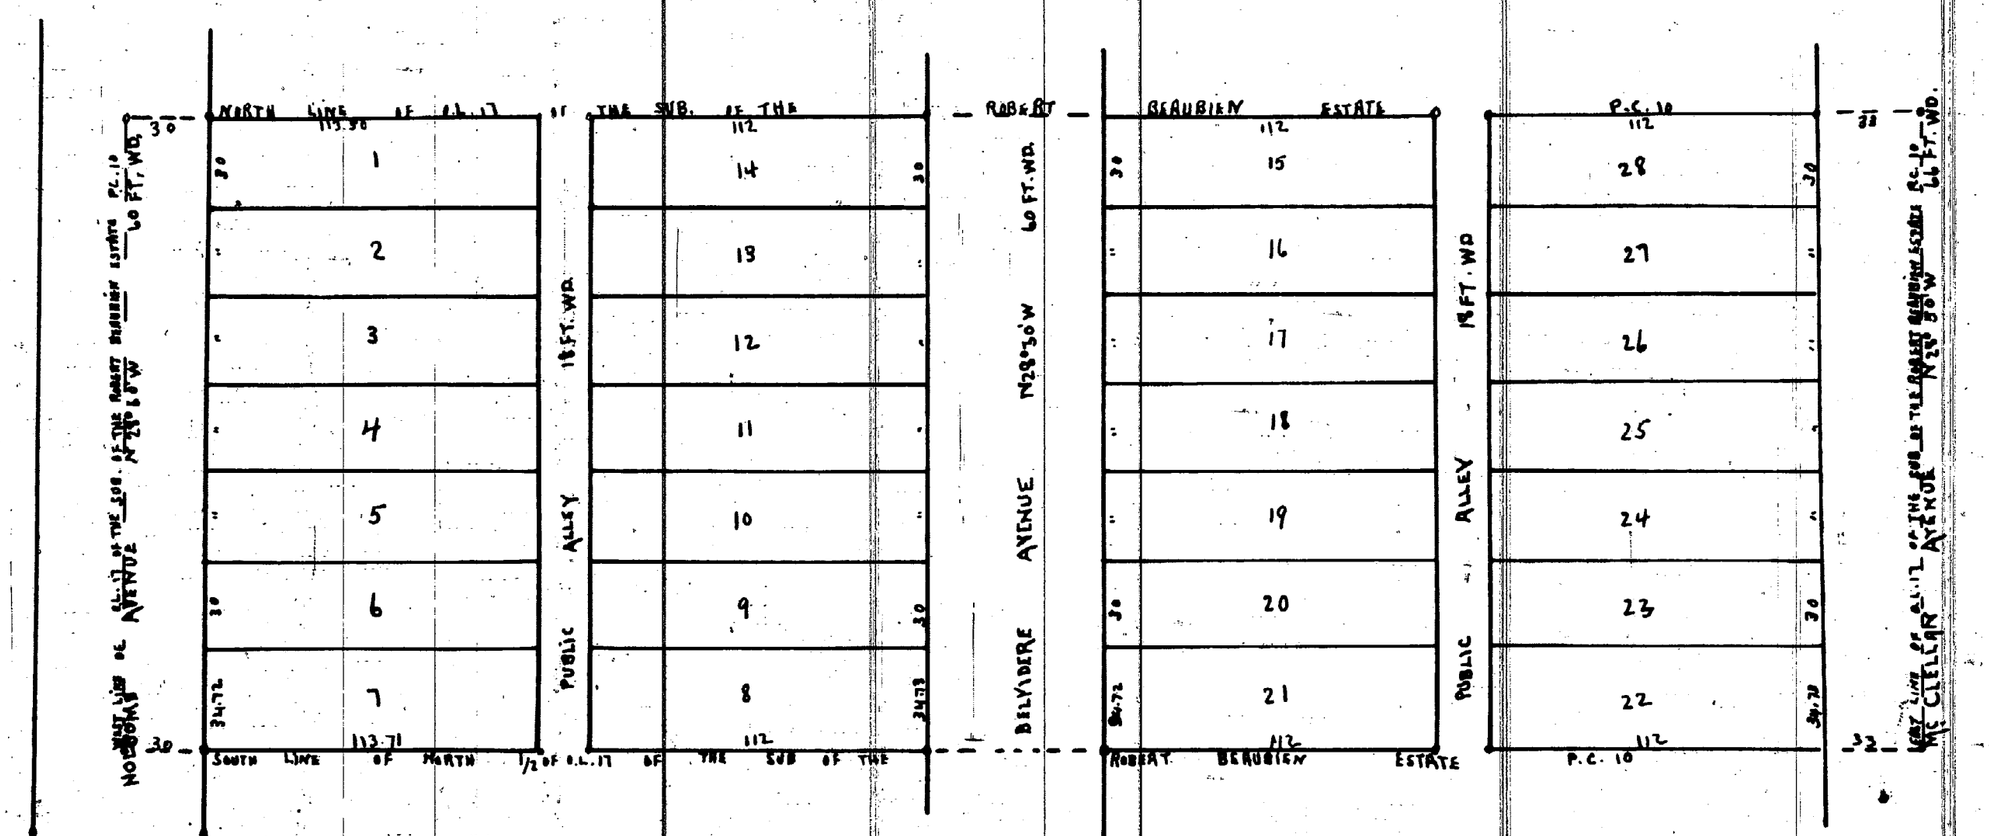

I hereby certify that the above Plat is correct, and that Monuments consisting of Oak Stakes 1¼ inches square and 15 inches long have been placed in the Ground at all angles in the Boundaries, and at the intersection of all Streets or Streets and Alleys, as shown on plat by O

Detroit May 18th - 1895

Mason L. Brown
Engineer and Surveyor.

KNOW ALL MEN BY THESE PRESENTS, that WE
CHARLES BEWICK AND EMILY BEWICK his wife

Have caused the land embraced in the above plat to be surveyed, laid out and platted, to be known as EVERDING AND BEWICKS SUB OF N'LY ½ OF O.L. 17 OF THE SUB OF THE ROBERT BEAUBIEN ESTATE P.C. 10 CITY OF DETROIT WAYNE Co. Michigan, and That the Streets and Alleys shown on said plat are hereby dedicated to the use of the public

Witness our hands and seals This the Eighteenth day of May A. D. Eighteen Hundred and Ninety five

In presence of
Carl Everding
William Farr.

Charles Bewick [L.S.]
Emily Bewick [L.S.]

STATE OF MICHIGAN } ss
COUNTY OF WAYNE

On this the Eighteenth day of May 1895. before me a Notary Public in and for said county personally appeared the above named CHARLES BEWICK AND EMILY BEWICK his wife

known To me to be the same persons who executed the above dedication and who acknowledged the same to be their free act and deed

Carl Everding Notary Public
Wayne County, Michigan

I hereby certify that this plat is a correct copy of the plat now on record in the Register of Deeds office being under the supervision of the Auditor General by tracing the plat on record and affixing there to a carefully compared copy of the dedication and certificates

Dated this 9th day of Dec 1910
John B La Fountain
Clerk Aud. Gen Dept

Register of Deeds Office } ss
Wayne County

This instrument was received for record this 8th day of June 1895 at 1:35 o'clock P. M. and recorded in Liber 19 of Plats on page 86 as proper certificate was furnished in compliance with Sect. 135. of Senate Bill No. 199. File 212. Act of 1893.

F. W. Marschner
REGISTER of Deeds

STATE OF MICHIGAN } ss
County of WAYNE

We F. W. Marschner Register of Deeds. and MASON L. BROWN Surveyor. hereby certify that we have each carefully compared this copy with the original plat of EVERDING AND BEWICKS SUBD'N OF N'LY ½ OF O.L. 17 OF THE SUB OF THE ROBERT BEAUBIEN ESTATE P.C. 10 CITY OF DETROIT WAYNE CO MICHIGAN and that it is an exact copy thereof and of the whole of such original map or plat

F. W. Marschner Register of Deeds
Mason L. Brown Surveyor

Examined and Approved
May 25 - 1895
D. B Ainger
Deputy Auditor General

Approved June 5th - 1895
James Dean
Jacob Guthard
John McVicar
Board of Public Works
City of Detroit
Wayne Co Michigan

ClibPDF - www.fastio.com