


Of Lots 5, 8, 9
The NW 2 1/4 of Lot 4
And the SW 105 2/3 Ft of Lot 12

JOSEPH PERRIEN'S SUBDIVISION

OF THE SUBDIVISION OF
Private Land Claim No 11 and 453
NW 1/4 OF THE FORT GRATIOT ROAD
Known as the Collins Farm

Common Council
September 24, 1910
1910-6-6

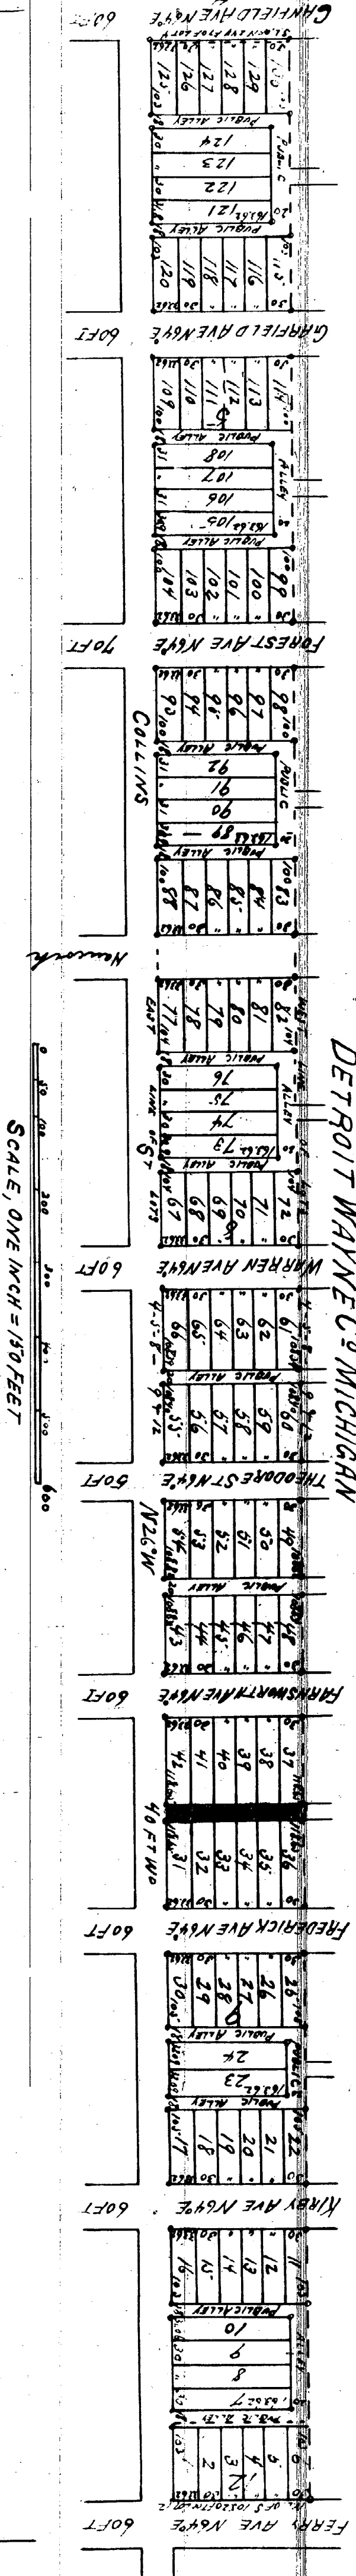

Now all men by these, presents that I Joseph Perrien (a single man) have caused the land embraced in the above plat to be surveyed, laid out and platted, to be known as Joseph Perrien's subdivision of Lots 5-8-9 - the northerly 2 1/4 feet of Lot 4 and the SW 105 2/3 feet of Lot 12, of the subdivision of Private Land Claim No 11 and 453 North Westerly of the Fort Gratiot Road known as the Collins Farm, Detroit, Wayne Co Michigan and that the Streets and Alleys shown on said plat are hereby dedicated to the use of the public

Witness my hand and seal this 9th day of October A.D. 1895

In presence of { *Albert H. H. H. H.*
Edmund H. H. H.

Joseph Perrien
of Detroit Wayne Co
Michigan

State of Michigan }
County of Wayne }

On this 9th day of October 1895, before me a Notary Public in and for said County, personally appeared the above Joseph Perrien known to me to be the same person who executed the above dedication, and who acknowledged the same to be his free act and deed.

James H. H. H. Notary Public
Wayne County Michigan

Examined and Approved Oct 19-1895

D. B. Hinger
Deputy Auditor General

I hereby certify that this plat is a correct copy of the plat now on record in the Register of Deeds of the County of Wayne, Michigan, and that the same is a true and correct copy of the original by having the plat on record and affording a true and correct copy of the dedication and certificate.

Dated this 5th day of Dec 1910

Geo. W. H. H.
Clerk and Auditor

I hereby certify that the above plat is correct, and that monuments consisting of oak stakes 1 1/2 inches square and 18 inches long have been placed in the ground at all angles in the boundaries, and at the intersection of all streets or streets and alleys as shown on plat by.

Detroit October 10 1895

Masson L. Brown Engineer and Surveyor

State of Michigan }
County of Wayne }

We *P. B. Brown* Register of Deeds and *Masson L. Brown* Surveyor

Brown Surveyor, hereby certify that we have each carefully compared this copy with the original plat of Joseph Perrien's subdivision of Lots 5-8-9 - the northerly 2 1/4 feet of Lot 4 and the SW 105 2/3 feet of Lot 12, of the subdivision of Private Land Claim No 11 and 453 North Westerly of the Fort Gratiot Road known as the Collins Farm, Detroit, Wayne Co. Michigan, and that it is an exact copy thereof and of the whole of such original map or plat.

P. B. Brown Register of Deeds
Masson L. Brown Surveyor

Approved Nov 27th 1895

BOARD OF PUBLIC WORKS
OF THE CITY OF DETROIT

James H. H.
James H. H.
James H. H.

Register of Deeds Office }
Wayne County }
This instrument was received for record this 29
day of Nov 1895 at 2:20
o'clock PM and recorded in book 20
of Page 14, as per certificate was
forwarded in compliance with Sect 135 of
Gen. Act No 149 Filed 212 Act of 1893

P. B. Brown Register of Deeds