

T. DEVAN'S SUBD'N

OF LOT 27 AND ELY 59.55 FT. OF THE NLY 524.70 FT. OF LOT 26 OF EUREKA IRON & STEEL WORKS SUB.

OF PART OF SECTION 29 WEST OF DM+TRR.


ECORSE

WAYNE CO

MICHIGAN.

MAISON L. BROWN
 CIVIL ENGINEER & SURVEYOR
 820-823 CHAMBER OF COMMERCE
 DETROIT MICHIGAN

Scale 100 Feet = 1 Inch.
 0 25 50 75 100

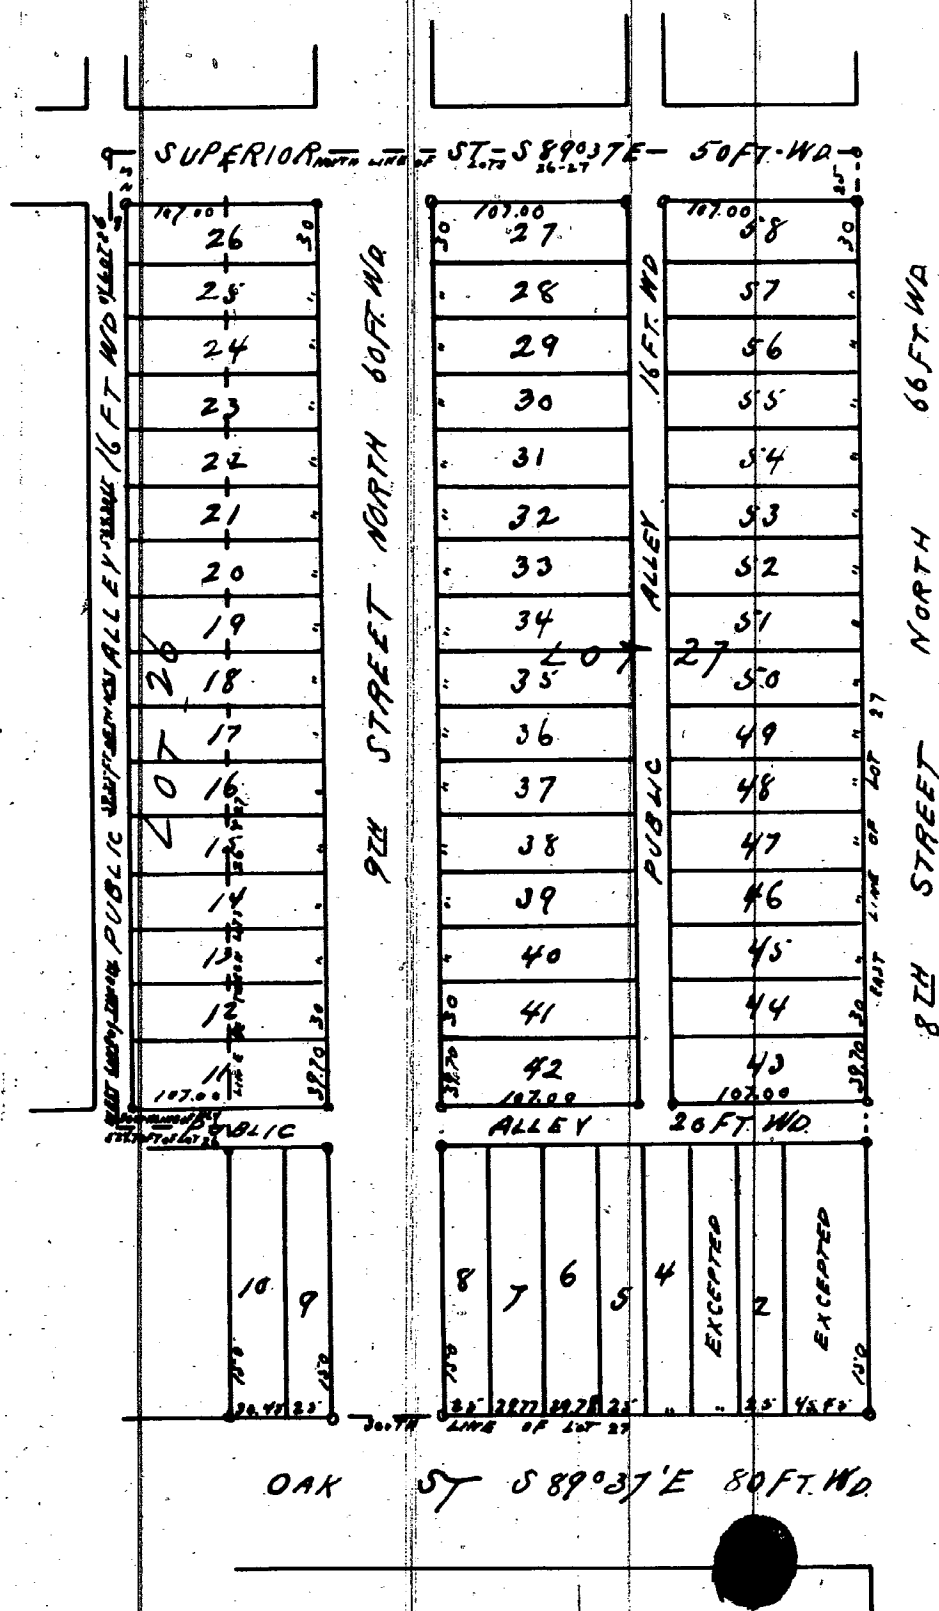

KNOW ALL MEN BY THESE PRESENTS, that WE
 THOMAS DEVANS AND CECELIA EVANS
 (HIS WIFE)

Have caused the land embraced in the above plat to be surveyed, laid
 out and platted, to be known as DEVAN'S SUBDIVISION OF LOT 27 AND ELY 59.55 FT. OF THE NLY 524.70 FT. OF LOT 26 OF EUREKA IRON & STEEL WORKS SUB.
 OF PART OF SECTION 29 WEST OF DM+TRR. ECORSE WAYNE CO. MICHIGAN, and that the Streets and
 Alleys shown on said plat are hereby dedicated to the use of the public.

Witness our hands and seals this the 12th day of June
 A. D. Eighteen Hundred and Ninety Seven.

In presence of Thomas D. Evans (L.S.)
 John C. Cahalan Cecelia Evans (L.S.)
 Edward H. Kennedy

STATE OF MICHIGAN } ss.

COUNTY OF WAYNE

On this, the 12th day of June 1897, before
 me, a Notary Public in and for said county, personally appeared the
 above named THOMAS D. EVANS and CECELIA EVANS
 (HIS WIFE)

known to me to be the same persons who executed the above dedication
 and who acknowledged the same to be their free act and deed.

John C. Cahalan, Notary Public.
 WAYNE County, Michigan

STATE OF MICHIGAN, } ss.
 County of WAYNE

We P. C. Bird, Dep. Register
 of Deeds, and Mason L. Brown, Surveyor, hereby
 certify that we have each carefully compared this copy with the original
 plat of the subdivision of LOT 27 AND ELY 59.55 FT. OF THE NLY 524.70 FT. OF LOT 26 OF EUREKA IRON & STEEL
 WORKS SUB. OF PART OF SECTION 29 WEST OF
 DM+TRR. ECORSE WAYNE CO. MICHIGAN and that it is an exact copy thereof and of
 the whole of such original map or plat.

P. C. Bird, Register of Deeds.
 Mason L. Brown, Surveyor.

I hereby certify that the above Plat is correct, and that Monuments
 consisting of Oak Stakes 1 1/4 inches square and 15 inches long have
 been placed in the Ground at all angles in the Boundaries and at the
 intersection of all Streets or Streets and Alleys, as shown on plat by a

Detroit, June 11 1897
 Mason L. Brown
 Engineer and Surveyor.

Register of Deeds Office } ss.
 Wayne County.

This instrument was received for record this 12th
 day of July 1897 at 1
 o'clock P. M. and recorded in Liber 20
 of Plats on page 70 as proper certificate was
 furnished in compliance with Sect 133. of
 Senate Bill No. 189 File 212 Act of 1893.

P. C. Bird
 Dep. Register

Examined and Approved

June 23rd 1897

John F. Wilkinson
 Deputy Auditor General

I hereby certify that this plat is a correct copy of the plat now
 on record in the Register of Deeds office, being made under the
 supervision of the Auditor General by tracing the plat on
 record and affixing thereto a carefully compared copy
 of the dedication and certificate.

Dated this 9th day of Dec 1910

Geo W Bennett
 Clerk Aud. Genl's Dept.