11134

WILLOW PARK

SUBDN OF THE SOUTHERLY PART OF FRL SEC'S 13 & 14 T1S R11E

Greenfield Wayne Co.

Michigan

MASON L. BROWN.
ENGINEER AND SURVEYOR
DETROIT MICHIGAN.

SCALE 200 FEET PER INCH

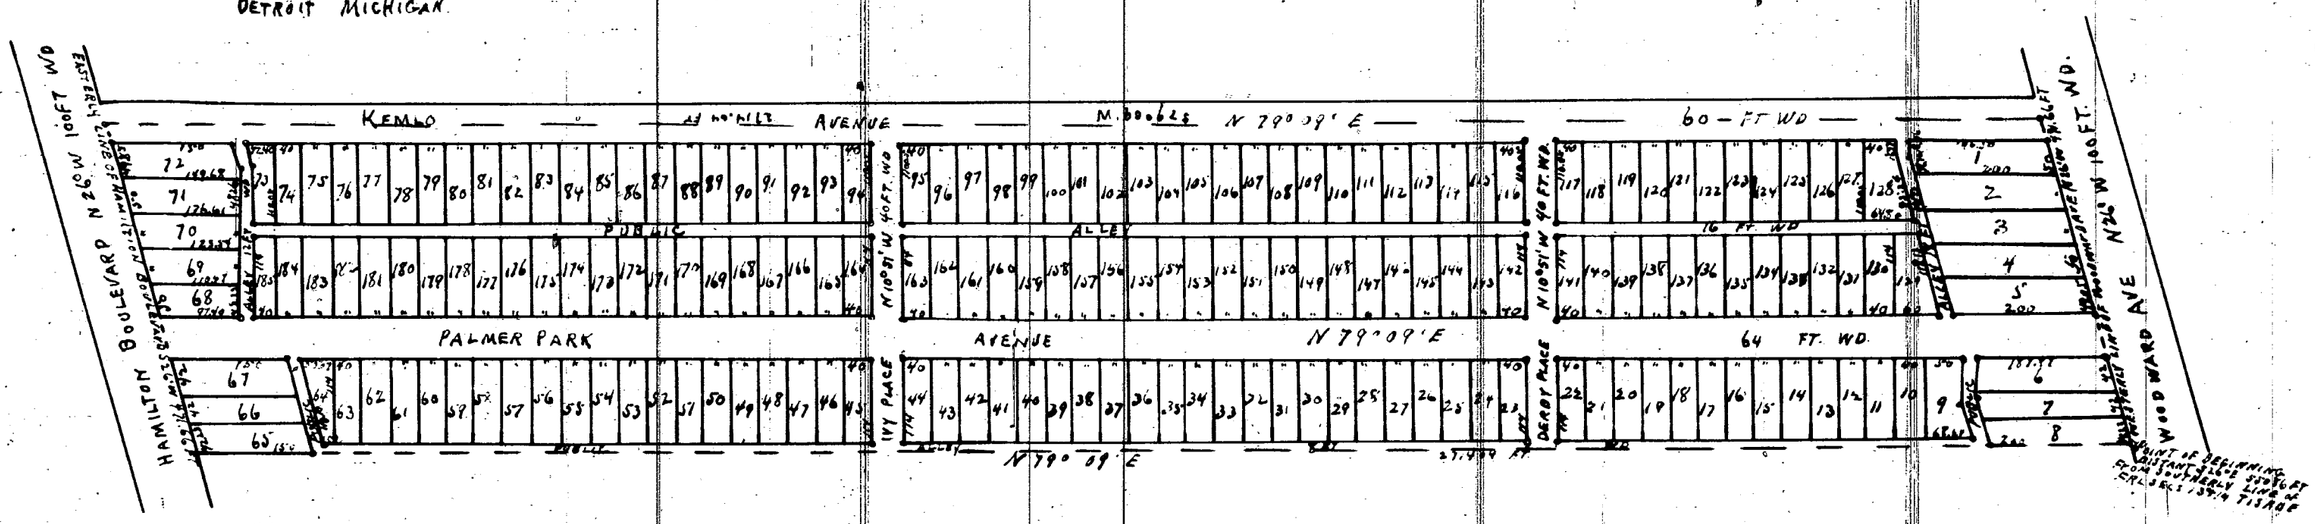

I hereby certify that the above plat is correct, and that Monuments consisting of Oak Stakes 1/4 inches square and 15 inches long have been placed in the Ground at all angles in the Boundaries, and at the intersection of all Streets or Streets and Alleys, as shown on plat by O.

Detroit July 1st 1895
Mason L. Brown
Engineer and Surveyor.

KNOW ALL MEN BY THESE PRESENTS, that Gilbert W. Lee (WIDOWER) Charles Wright AND Louise K. Wright (HIS WIFE) And Lucetta R. Medbury

Have caused the land embraced in the above plat to be surveyed, laid out and platted, to be Known as "Willow Park" Subdivision of the Southerly part of Frl Sec's 13 & 14 T1S R11E Greenfield Wayne Co. Michigan and that the Streets and Alleys shown on said plat are hereby dedicated to the use of the public.

Witness our hands and seals this the 23d day of Nov A. D. Eighteen Hundred and Ninety Five

In presence of.

N. W. Jessup — Gilbert W. Lee (L.S.)
L Regan — Charles Wright (L.S.)
Louise K. Wright (L.S.)
Lucetta R Medbury (L.S.)

Examined & approved
Nov 30 1895
D. B. Slinger
Deputy Auditor General

STATE OF MICHIGAN } ss
COUNTY OF Wayne }

On This, the 23d day of November 1895 before me a Notary Public in and for said county personally appeared the above named Gilbert W. Lee Charles Wright. Louise K. Wright and Lucetta R. Medbury known to me to be the same persons who executed the above dedication and who acknowledged the same to be their free act and deed.

Nevins W Jessup Notary Public
Wayne County Michigan

The property hereon platted is described as follows — Beginning at a point on the westerly line of Woodward Avenue distant N 26° W 550.86 feet from the south line of Fractional Section 13 & 14 T1S R11E Greenfield thence continuing N 26° W along said west line of Woodward Avenue 471.66 feet thence S 79° 09' W 2714.04 feet to the easterly side of Hamilton Boulevard thence S 26° E along said east line of Hamilton Boulevard 471.66 feet thence N 79° 09' E 2714.04 feet to the point of beginning

I hereby certify that this plat is a correct copy of the plat now on record in the Register of Deeds office, being made under the supervision of the Auditor General by tracing the plat on record and affixing thereto a carefully compared copy of the dedication and certificates.

Dated this 7th day of Dec. 1910
Geo W Bennett
Clerk And Chiefs Dept.

STATE OF MICHIGAN } ss.
County of Wayne }

We P. C. Bird Dep. Register of Deeds and Mason L. Brown Surveyor hereby certify that we have each carefully compared this copy with the original plat of Willow Park Subdiv of the Southerly part of Frl Sec's 13 & 14 T1S R11E Greenfield Wayne County and that it is an exact copy thereof and of the whole of such original map or plat.

P. C. Bird Dep. Register of Deeds.
Mason L. Brown Surveyor.

Register of Deeds Office } ss
Wayne County

This instrument was received for record this 18 day of Dec 1895 at 3 o'clock P M. and recorded in Liber 20 of Plats on page 16 as proper certificate was furnished in compliance with Sect. 185 of Senate Bill No 199 File 212 Act of 1893.

P. C. Bird Dep. Register.

©PDF - www.fastio.com