

GORENFLO'S


SUBDIVISION

OF PART OF OUT LOT 23,

OF THE

COMMISSIONERS PLAT OF THE LIEB FARM AND
PART OF LOT 10 OF THE SUBN OF THE
PETER GIRARD ESTATE
LIEB FARM

CITY OF DETROIT, WAYNE CO MICH

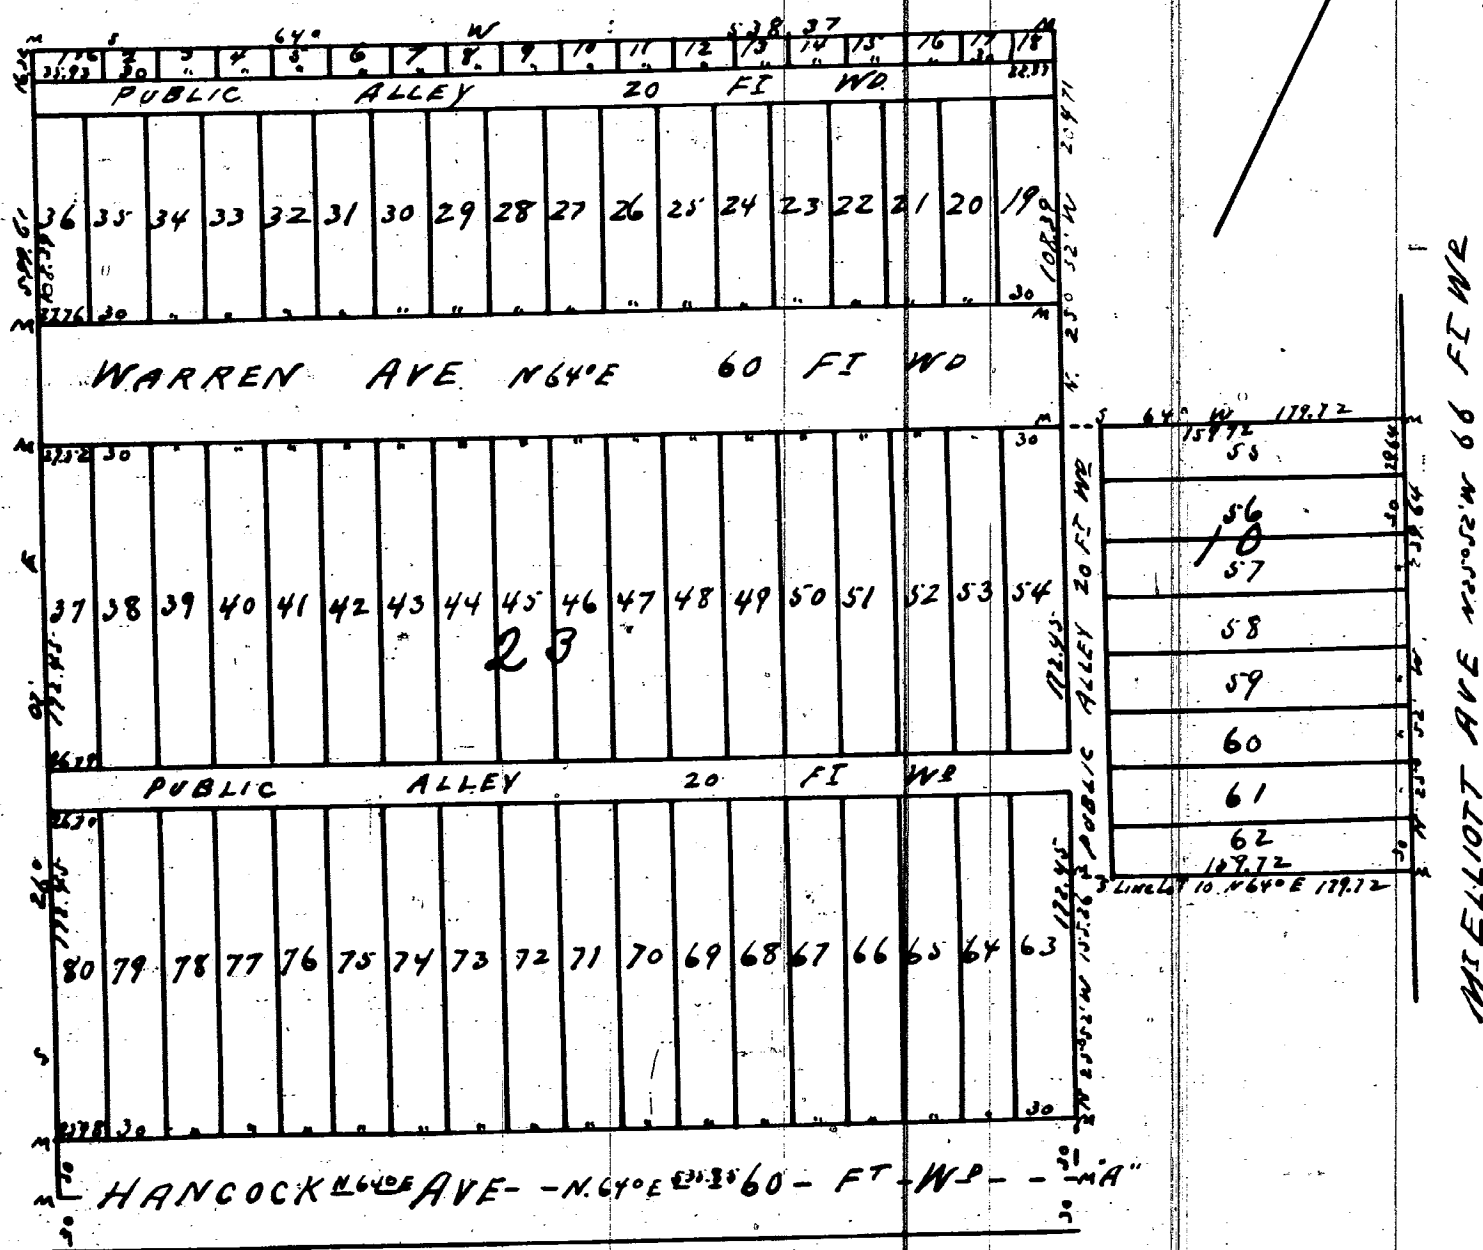

Scale - One Inch = 100 Feet

I hereby certify that the plat herein delineated is a correct one and that permanent monuments consisting of White Oak stakes have been planted at points marked "M" as thereon shown at all angles in the boundary of the land platted and at all intersections of streets or streets and alleys.

John McLaughlin
Surveyor

Description of Land Platted

Beginning at a point in the east line of Out Lot 23 of the Subdivision of the Lieb Farm and marked "A" on plat and running thence N. 25° 52' W. 155.26 feet, thence N. 64° E along the south line of Lot 10 - 179.72 feet - thence N. 25° 52' W. 239.64 feet, thence S 64° W. 179.72 feet, thence N. 25° 52' W. 204.71 feet, thence S 64° W. 538.37 feet, thence S 26° 07' E 599.61 feet thence N. 64° E 535.85 feet to place of beginning

Examined and approved

July 11th 1896

D. B. Ainger

Deputy Auditor General

Know all men by these Presents that we Theodor Gornflo and Mary Gornflo his wife have caused to be made for record this plat of Gornflo's Subdivision of part of Out Lot 23 of the Commissioners Plat of the Lieb Farm and part of Lot 10 of the Subdivision of the Peter Girard and Estate Lieb Farm City of Detroit Wayne Co Mich by John McLaughlin Surveyor, and we hereby adopt the same for record and dedicate the streets and alleys shown for the use of the public Witness our hands and seals this Third day of July A.D. 1896

In presence of } Theodor Gornflo L.S.
Henry Van Esen } Mary Gornflo L.S.
Caspar Schmidt }

State of Michigan } ss
County of Wayne }

On this Third day of July Eighteen hundred and ninety six before me the undersigned a Notary Public in and for said county personally appeared Theodor Gornflo and Mary Gornflo his wife known to me to be the same persons who executed the above instrument and who acknowledged the same to be their free act and deed.

B. B. Shaohlein

Notary Public
Wayne Co
Mich

State of Michigan } ss
County of Wayne }

We P. B. Bird Dep. Register of Deeds and John McLaughlin Surveyor hereby certify that we have each carefully compared this copy with the original map or plat of Gornflo's Subdivision of Part of Out Lot 23 of the Commissioners Plat of the Lieb Farm and Part of Lot 10 of the Subdivision of the Peter Girard Estate Lieb Farm City of Detroit Wayne Co Mich and that it is an exact copy thereof and of the whole of such original map or plat.

P. B. Bird Register of Deeds.
John McLaughlin Surveyor

Approved Oct 14 - 1896

Jacobi Guthard } Board of
John McVicar } Public Works
O. W. H. Moschand } Detroit Mich

I hereby certify that this plat is a correct copy of the plat now on record in the Register of Deeds office being made under the supervision of the Auditor General by tracing the plat on record and affixing thereto a carefully compared copy of the dedication and certificate.

Dated this 12th day of Dec 1910

Geo. W. Kinsell
Clerk Aud. Genl's Dept.

Register of Deeds Office } ss.
Wayne County
This instrument was received for record this 16 day of October 1896 at 11 40 o'clock A. M. and recorded in Liber 20 of Plats on page 45 as proper certificate was furnished in compliance with Sect. 135 of Senate Bill No 199 File 212 Act of 1893

P. B. Bird
Dep. Register