

10587

11136



HOWLETT'S SUB.

OF BLKS 18, 19 & 20 OF SCOVILL'S SUB OF THE W 1/2 OF SEC 2 T 2 S R 1 E

GREENFIELD WAYNE CO.
MICHIGAN

SCALE 80 FT. PER INCH

MASON L. BROWN CE.
22-24 HODGINS BLK
DETROIT MICH

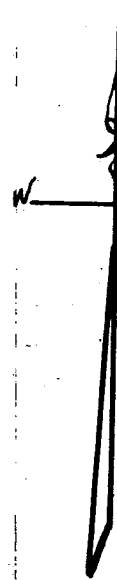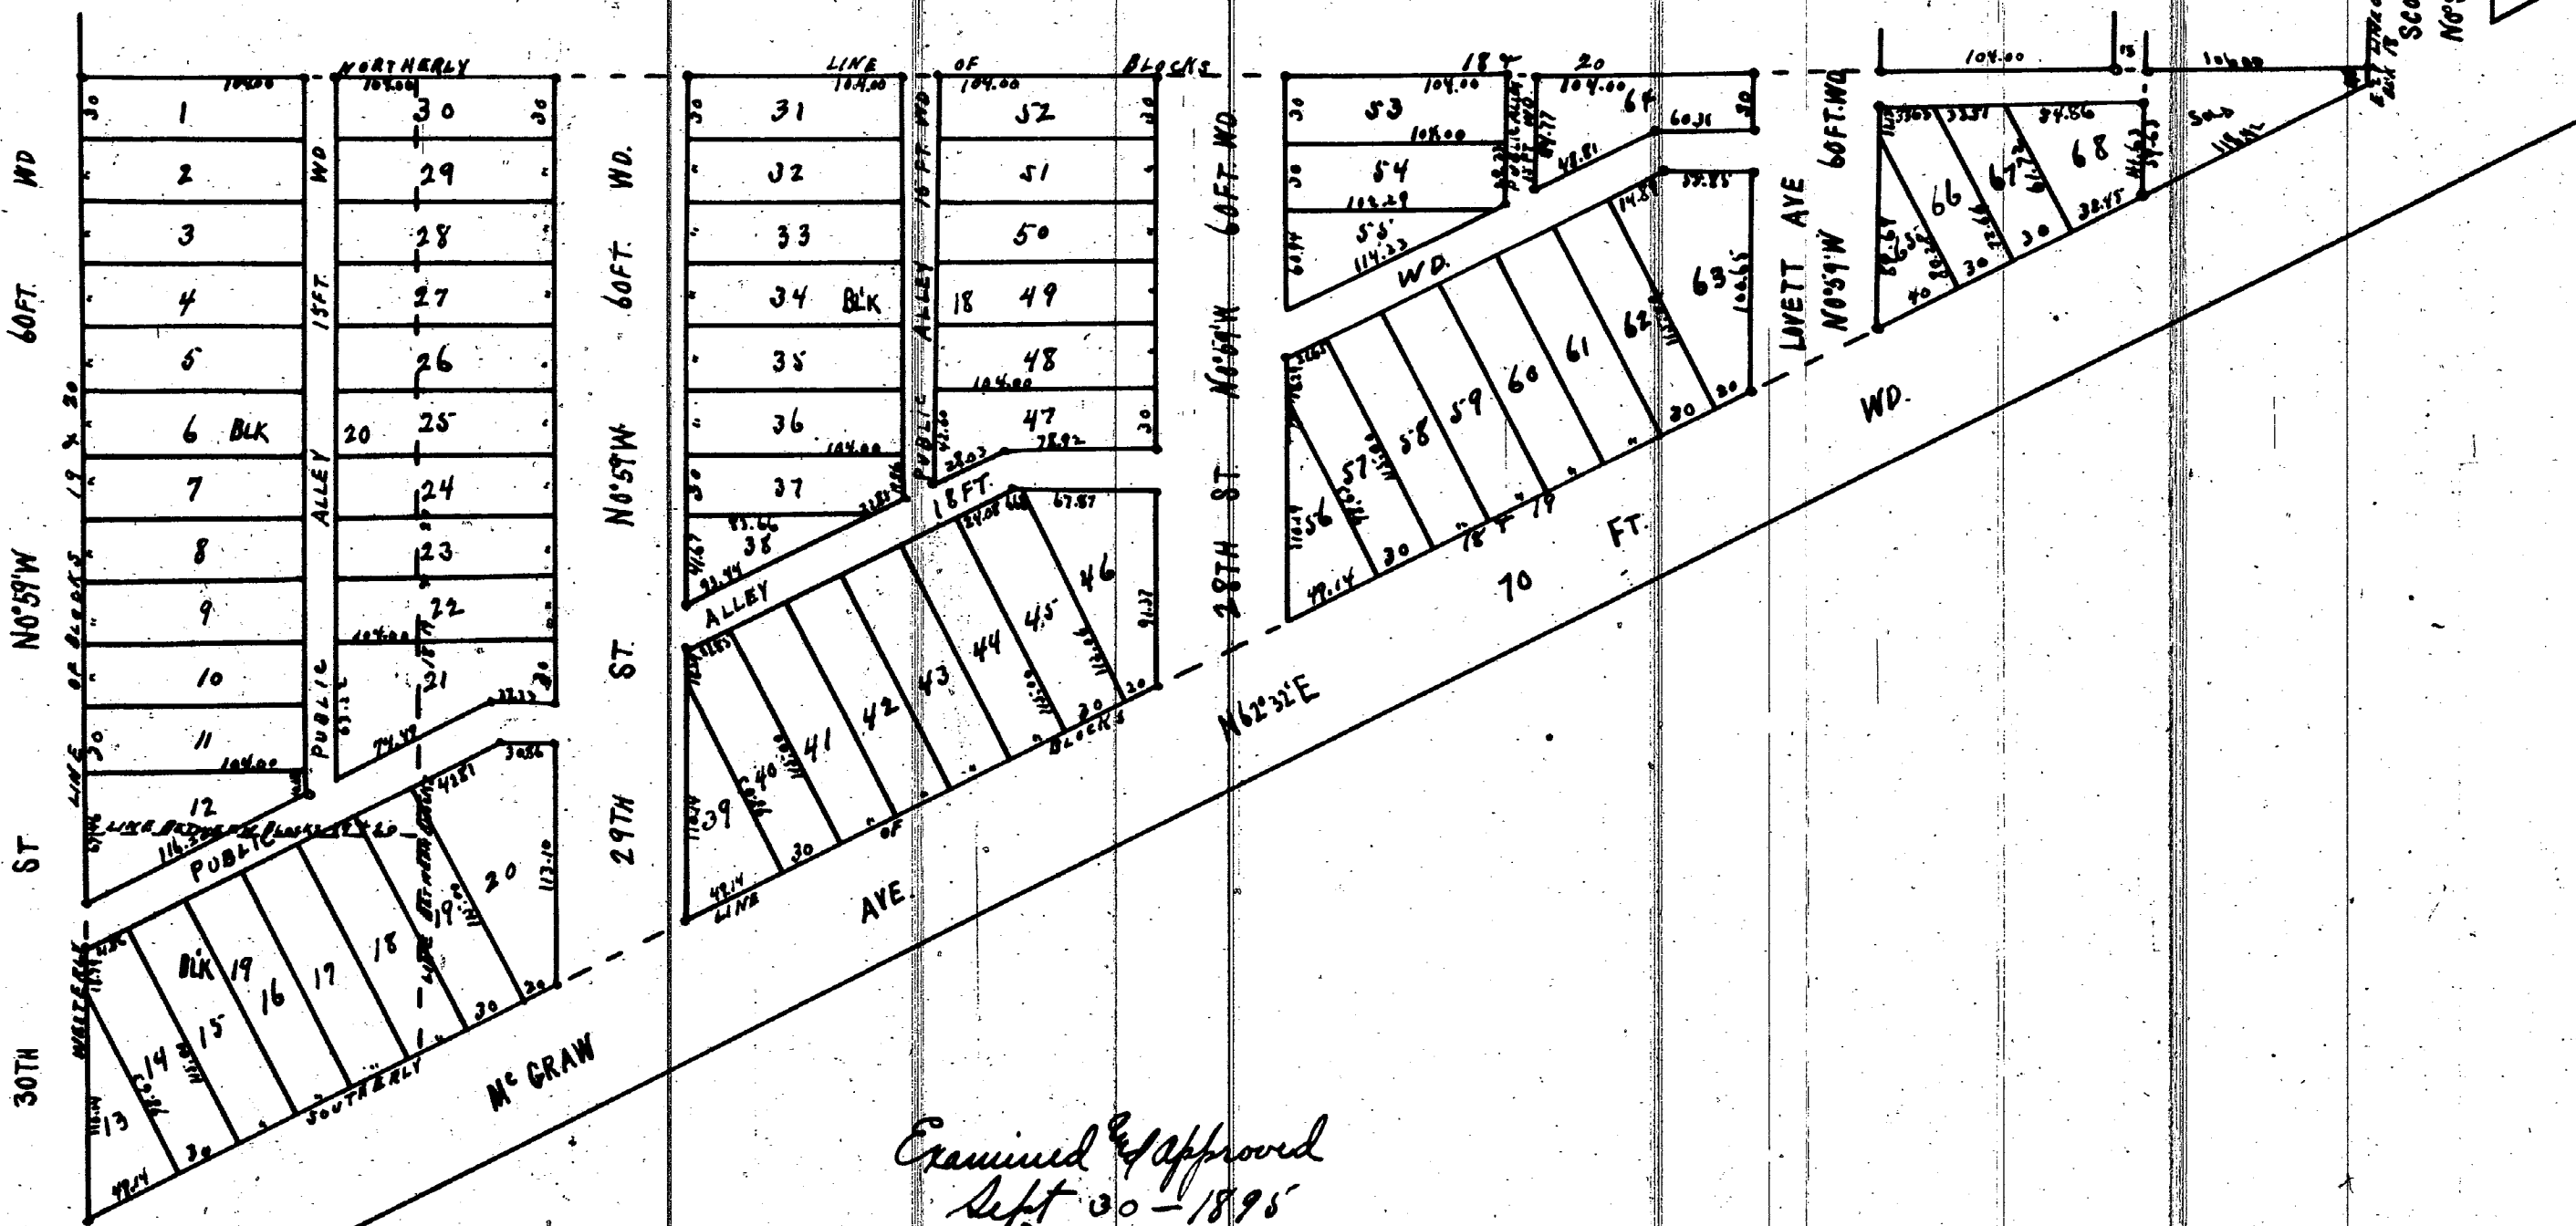

Examined & Approved
Sept 30 - 1895
D. B. Ainger
Deputy Auditor General

I hereby certify that the above Plat is correct, and that Monuments consisting of Oak Stakes 1/4 inches square and 15 inches long have been placed in the Ground at all angles in the Boundaries, and at the intersection of all Streets or Streets and Alleys as shown on plat by O.
Detroit Sept 26th 1895.
Mason L. Brown
Engineer and Surveyor.

STATE OF MICHIGAN, } ss.
COUNTY OF WAYNE

On this, the 17 day of September 1895, before me, a Notary Public in and for said county, personally appeared the above named Laura A. Howlett

known to me to be the same person who executed the above dedication and who acknowledged the same to be her free act and deed.

William J. Melton Notary Public
WAYNE County, Michigan

Register of Deeds Office } ss.
Wayne County
This instrument was received for record the 16 day of May 1896 at 8 o'clock A.M. and recorded in Liber 20 of Plats on page 31, as proper certificate was furnished in compliance with sect 135 of Senate Bill No 189 Life 212 Act of 1893.

R. C. Bird

Deputy Register KNOW ALL MEN BY THESE PRESENTS, that I
Laura A. Howlett

Have caused the land embraced in the above plat to be surveyed laid out and platted to be known as HOWLETT'S SUB OF BLKS 18, 19 & 20 OF SCOVILL'S SUB OF THE W 1/2 OF SEC 2 T 2 S R 1 E GREENFIELD WAYNE Co. Michigan and that the Streets and Alleys shown on said plat are hereby dedicated to the use of the public.
Witness my hand and seal this 17th day of September A.D. Eighteen Hundred and Ninety Five

In presence of
Mrs. Clara H. Knight
William J. Melton

Mrs. Laura A. Howlett

STATE OF MICHIGAN, } ss.
County of WAYNE

We R. C. Bird Dep. Register of Deeds, and MASON L. BROWN Surveyor, hereby certify that we have each carefully compared this copy with the original plat of HOWLETT'S SUB OF BLKS 18, 19 & 20 OF SCOVILL'S SUB OF THE W 1/2 OF SEC 2 T 2 S R 1 E GREENFIELD WAYNE Co. Michigan and that it is an exact copy thereof and of the whole of such original map or plat.

R. C. Bird Dep. Register of Deeds.
Mason L. Brown Surveyor.

I hereby certify that this plat is a correct copy of the plat now on record in the Register of Deeds office, being made under the supervision of the Auditor General by taking the plat on record and affixing thereto a carefully compared copy of the dedication and certificates.

Dated this 12th day of Dec. 1910
Geo. W. Bennett
Clerk Aud. Genl. Dept.