


MAP OF SLOCUM'S FIRST SOUTH ADDITION. TO THE VILLAGE OF TRENTON.

SURVEYED AND DRAWN BY WILLIAM IVES

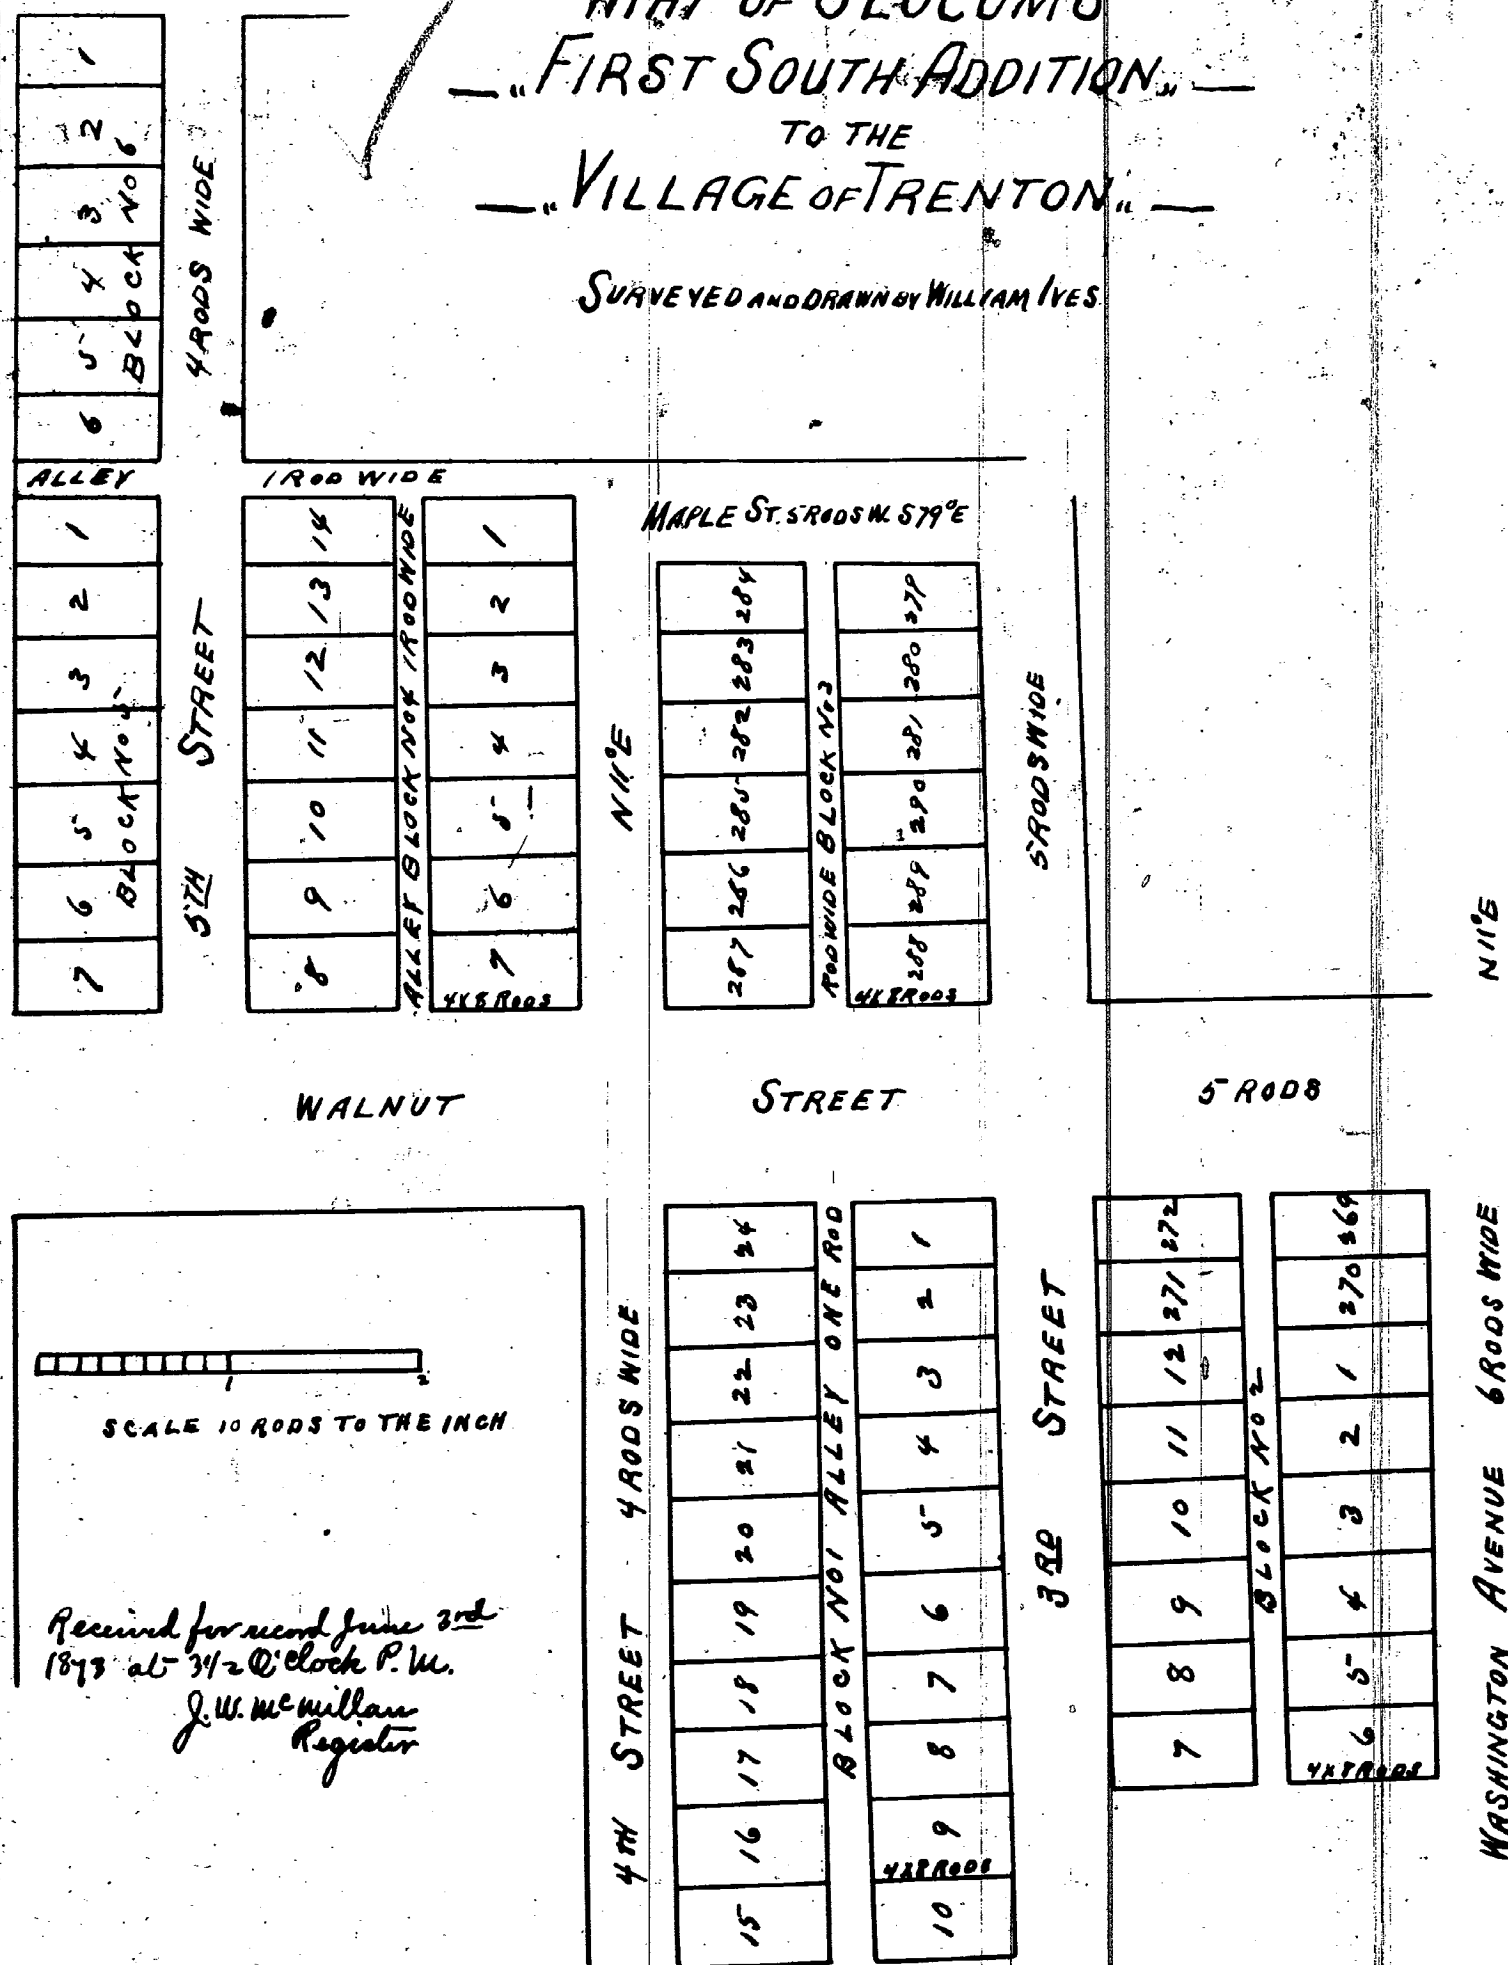

Received for record June 3rd
1873 at 3 1/2 o'clock P.M.
J. W. McWilliam
Register

State of Michigan } ss On this twenty-seventh day of May A.D. 1873. before me a
County of Wayne } Notary public in and for said County personally appeared
Giles B. Slocum proprietor and Sophia M. B. Slocum his wife proprietors
Known to me to be the persons described in and who executed the above
and foregoing conveyance and instrument of writing and acknowledged the
same to be their free act and deed for the purpose and purposes therein
mentioned and the said Sophia M. B. Slocum on a private examination
by me separate and apart from her said husband acknowledged that
she executed the foregoing instrument freely and without any fear or
compulsion from any one

Jonathan Hudson
Notary Public

This is to certify that the above plat has been
compared with the original plat of record in the
office of Register of Deeds of Wayne County and
found to be a true copy of the same.

A. B. Willmarath
Surveyor.

Rec'd for record June 4th 1873, at 3 1/2 o'clock P.M.
J. W. McWilliam Register
the above is correct from actual survey Aug 19 1872
John F. Maurer Sur

Know all men by these presents that we Alex. H.
Woodruff and Elizabeth Woodruff his wife
proprietors of the lands in and for which this plat
is laid out, do hereby acknowledge that we have caused said plat
to be made of Woodruff's Subdivision of the North part of section Twenty (20) in Town three (31) South of Range Eleven (11) East. Wayne County
Michigan as our free act and deed and the streets and alleys therein laid out are hereby dedicated to the use of the public as prescribed
by law. Witness our hands and seals this 4th day of June A.D. 1873.

In presence of E. N. Latture
Henry Campau

State of Michigan } ss On this 4th day of June 1873 before me a Notary Public in and for said County personally appeared Alexander H. Woodruff
County of Wayne } and Elizabeth his wife Known to me to be the persons who executed the above and severally acknowledged the same to be their free
act and deed and the said Elizabeth on a private examination by me separate and apart from her said husband acknowledged
that she executed the same freely and without any fear of or compulsion from any one

Eduard N. Latture Notary Public
Wayne Co. Mich.
This is to certify that the above plat has been
compared with the original plat of record in the
office of Register of Deeds in Wayne County and
found to be a true copy of the same.
A. B. Willmarath
Surveyor.

This plat represents that part of section No. nineteen (19) in township No. four (4) South
of Range No. Eleven (11) East in the County of Wayne State of Michigan as lies south of
Walnut Maple and Pine Streets and west of Washington Avenue Thid (2) Fourth (4) and
Fifth (5) Streets in the Village of Trenton County of Wayne State of Michigan. Said
plat is to be known as Slocum's First South Addition to the Village of Trenton the blocks
being numbered from one (1) to six (6) inclusive as shown in the plat on this page.
Know all men by these presents that we Giles B. Slocum and Sophia M. B. Slocum
his wife of the Village of Trenton County of Wayne and State of Michigan proprietors
and proprietors of the lands described above the same being a part of section 19,
Township 4. South of Range 11 East in said county of Wayne have caused the same
to be surveyed and subdivided into blocks lots streets and alleys as represented
in said plat as drawn on this page to be known as Slocum's First South Addition to
the Village of Trenton and to be described in the subdivision by blocks and lots as
numbered in said plat and so much of said plat as is occupied by streets and
alleys as numbered and named in said plat is hereby dedicated to public use
and occupation for the purpose of highways forever

In witness whereof we have hereunto set our hands and seals this twenty-
seventh day of May A.D. 1873.

In presence of
Sophia M. Slocum
Jonathan Hudson

Giles B. Slocum (1)
Sophia M. B. Slocum (2)

I hereby certify that the annexed plat is true and correct from actual survey and
calculation
Trenton May 21 1873
William Ives


State of Michigan } ss On this first day of May A.D. 1873 before me a Notary
County of Wayne } public in and for said County personally appeared the within named William
Ives Known to me to be the person and who executed the above
the annexed plat and acknowledged the same to be his free act and deed
and that the annexed plat is true and correct from actual survey
and calculation.

Jonathan Hudson
Notary Public

I hereby certify that these plats are correct copies of the plats now on record
in the Register of Deeds office being made under the supervision of the
Auditor General by tracing the plats on record and affixing thereto
carefully compared copies of the dedications and certificates
Dated this 11th day of Aug 1910

E. W. Bennett
Chief and. Genl. Supt.

WOODRUFF'S SUBDIVISION. OF THE SOUTH PART OF SEC. N° 20, T. N° 3 S. of R. N° 11 E.

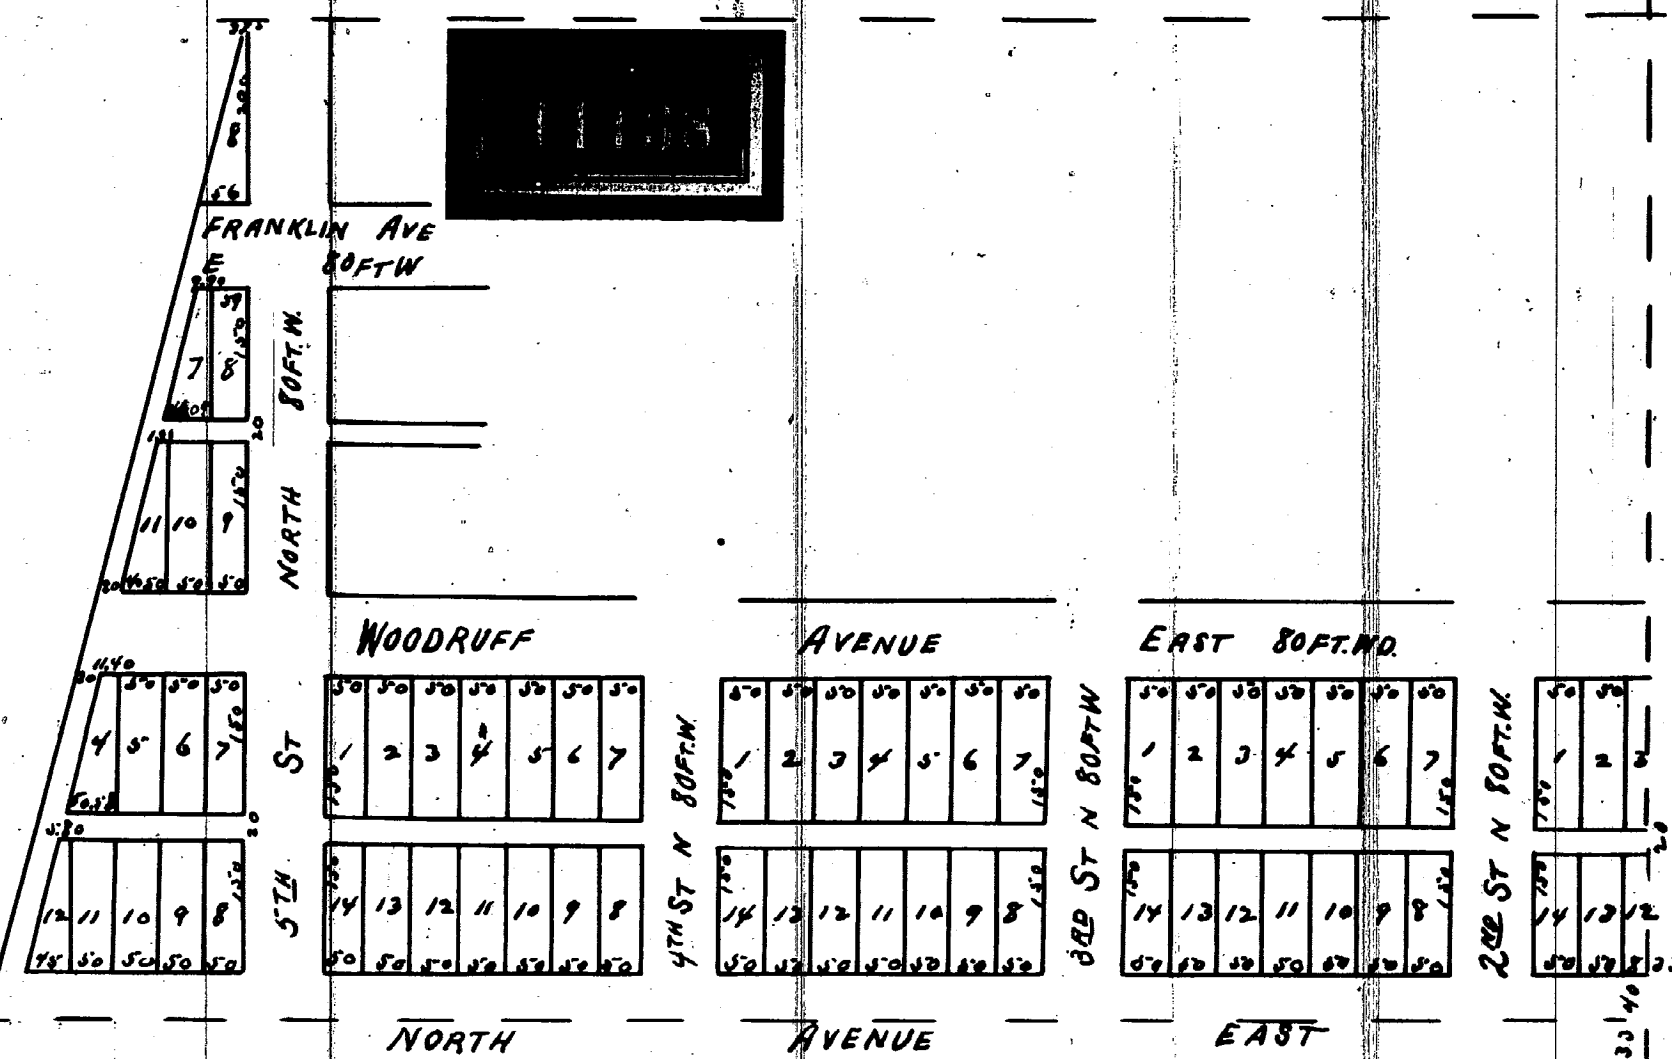

Rec'd for record June 4th 1873, at 3 1/2 o'clock P.M.
J. W. McWilliam Register
the above is correct from actual survey Aug 19 1872
John F. Maurer Sur

Know all men by these presents that we Alex. H.
Woodruff and Elizabeth Woodruff his wife
proprietors of the lands in and for which this plat
is laid out, do hereby acknowledge that we have caused said plat
to be made of Woodruff's Subdivision of the North part of section Twenty (20) in Town three (31) South of Range Eleven (11) East. Wayne County
Michigan as our free act and deed and the streets and alleys therein laid out are hereby dedicated to the use of the public as prescribed
by law. Witness our hands and seals this 4th day of June A.D. 1873.

In presence of E. N. Latture
Henry Campau

State of Michigan } ss On this 4th day of June 1873 before me a Notary Public in and for said County personally appeared Alexander H. Woodruff
County of Wayne } and Elizabeth his wife Known to me to be the persons who executed the above and severally acknowledged the same to be their free
act and deed and the said Elizabeth on a private examination by me separate and apart from her said husband acknowledged
that she executed the same freely and without any fear of or compulsion from any one

Eduard N. Latture Notary Public
Wayne Co. Mich.
This is to certify that the above plat has been
compared with the original plat of record in the
office of Register of Deeds in Wayne County and
found to be a true copy of the same.
A. B. Willmarath
Surveyor.