11137

MAP OF SLOCUM'S "FIRST SOUTH ADDITION" TO THE "VILLAGE OF TRENTON"

SURVEYED AND DRAWN BY WILLIAM IVES

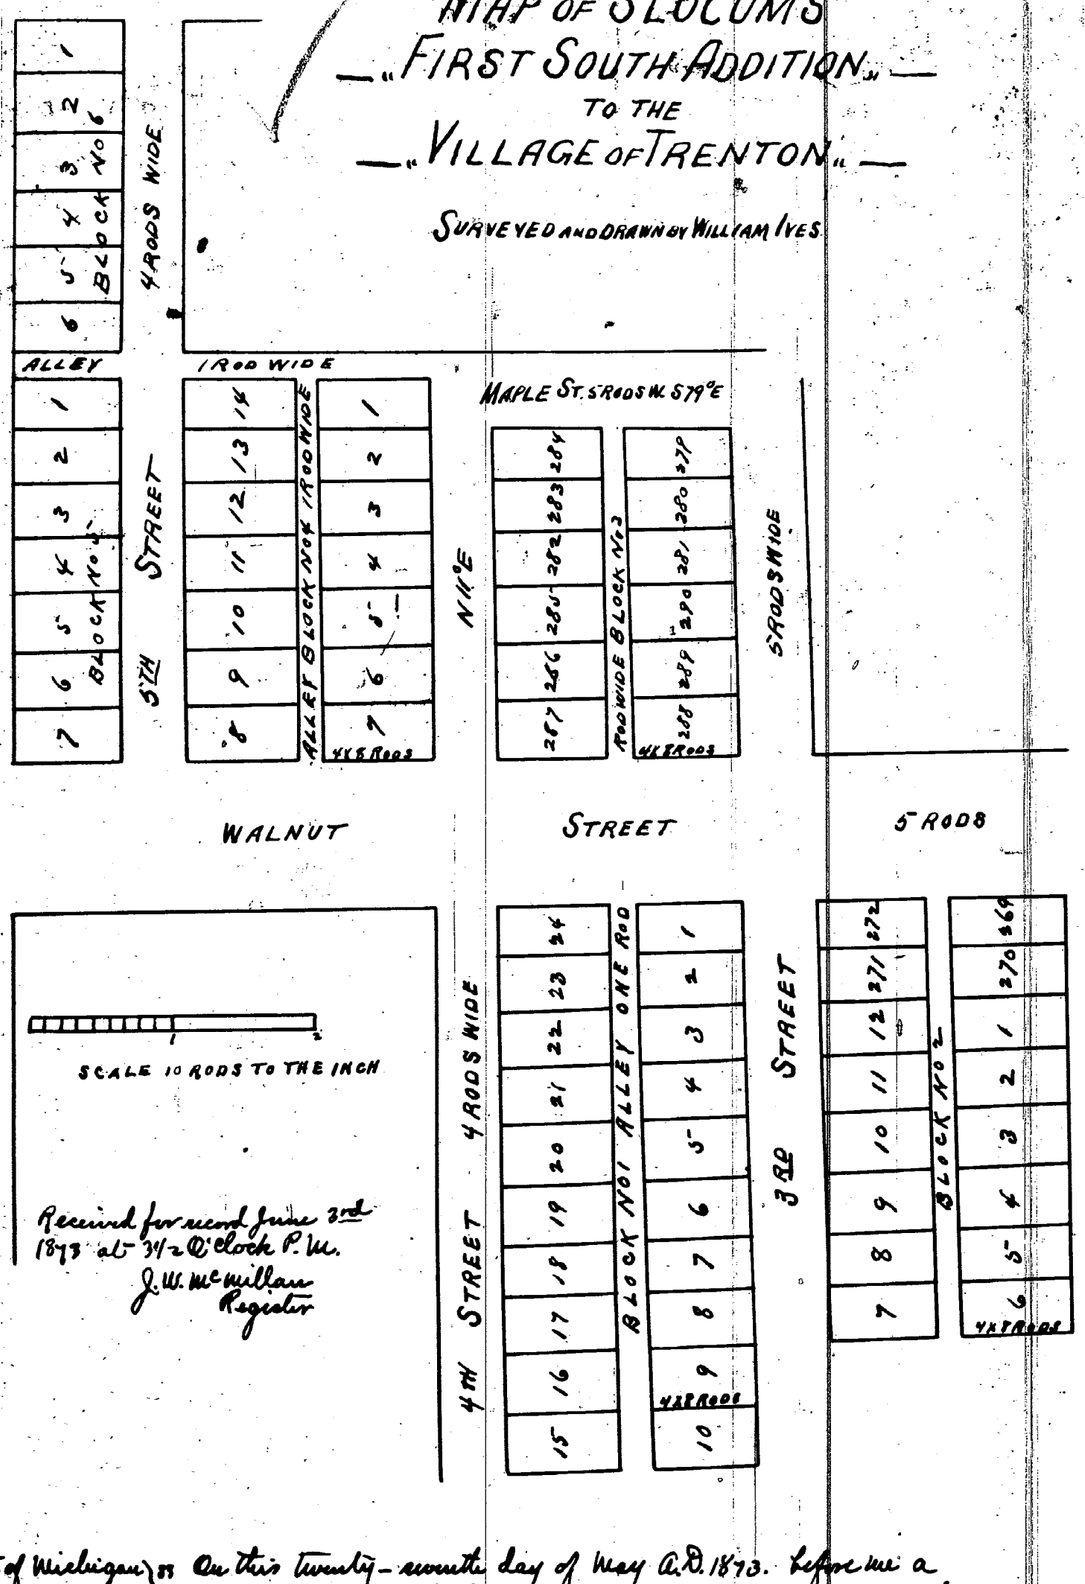

Received for record June 3rd 1873 at 3 1/2 O'Clock P.M.
J.W. McMillan
Register

State of Michigan } ss
County of Wayne }

On this twenty-seventh day of May A.D. 1873. before me a notary public in and for said County personally appeared Giles B. Slocumn proprietor and Sophia M. B. Slocumn his wife proprietore Known to me to be the persons described in and who executed the above and foregoing conveyance and instrument of writing and acknowledged the same to be their free act and deed for the uses and purposes therein mentioned and the said Sophia M. B. Slocumn wife of the said Giles B. Slocumn on a private examination by me separate and apart from her said husband acknowledged that she executed the foregoing instrument freely and without any fear or compulsion from any one

Jonathan Hudson
Notary Public

This is to certify that the above plat has been compared with the original plat of record in the office of Register of Deeds of Wayne County, and found to be a true copy of the same.
A.H. Willmarth
Surveyor.

This plat represents that part of section No. nineteen (19) in township No four (4) South of Range No Eleven (11) East in the County of Wayne State of Michigan as lies south of Walnut Maple and Pine Streets and west of Washington avenue Third (3) Fourth (4) and Fifth (5) Streets in the Village of Trenton County of Wayne State of Michigan. Said plat is to be known as Slocumn's First South Addition to the Village of Trenton the blocks being numbered from one (1) to six (6) inclusive as shown in the plat on this page.

Know all men by these presents that we Giles B. Slocumn and Sophia M. B. Slocumn his wife of the Village of Trenton County of Wayne and State of Michigan proprietors and proprietoress of the lands described above the same being a part of section 19. Township 4. South of Range 11 East in said county of Wayne have caused the same to be surveyed and subdivided into Blocks Lots Streets and Alleys as represented in said plat as drawn on this page to be Known as Slocumn's First South addition to the Village of Trenton and to be described in the subdivision by blocks and lots as numbered on said plat and so much of said plat as is occupied by streets and alleys as numbered and named in said plat is hereby dedicated to the public use and occupation for the purpose of highways forever.

In witness whereof we have hereunto set our hands and seals this twenty-seventh day of May A.D. 1873.

In presence of
Libbie Y. Slocumn
Jonathan Hudson

Giles B. Slocumn (S)
Sophia M. B. Slocumn (S)

I hereby certify that the annexed plat is true and correct from actual survey and calculation
Trenton May 12th 1873
William Ives

State of Michigan } ss
County of Wayne }

On this first day of May. A.D. 1873 before me a notary public in and for said County personally appeared the within named William Ives Known to me to be the person and the surveyor described in and who executed the annexed plat and acknowledged the same to be his free act and deed and that the annexed plat is true and correct from actual survey and calculation.

Jonathan Hudson
Notary Public

I hereby certify that these plats are correct copies of the plats now on record in the Register of Deeds office, being made under the supervision of the Auditor Genral by tracing the plats on record and affixing thereto carefully compared copies of the dedications and certificates
Dated this 11th day of Aug 1910

Geo W Bennett
Clerk And. Genls Dept.

"WOODRUFF'S SUBDIVISION" OF THE SOUTH PART OF "SEC. No 20. T. No 3 S. of R No 11 E"

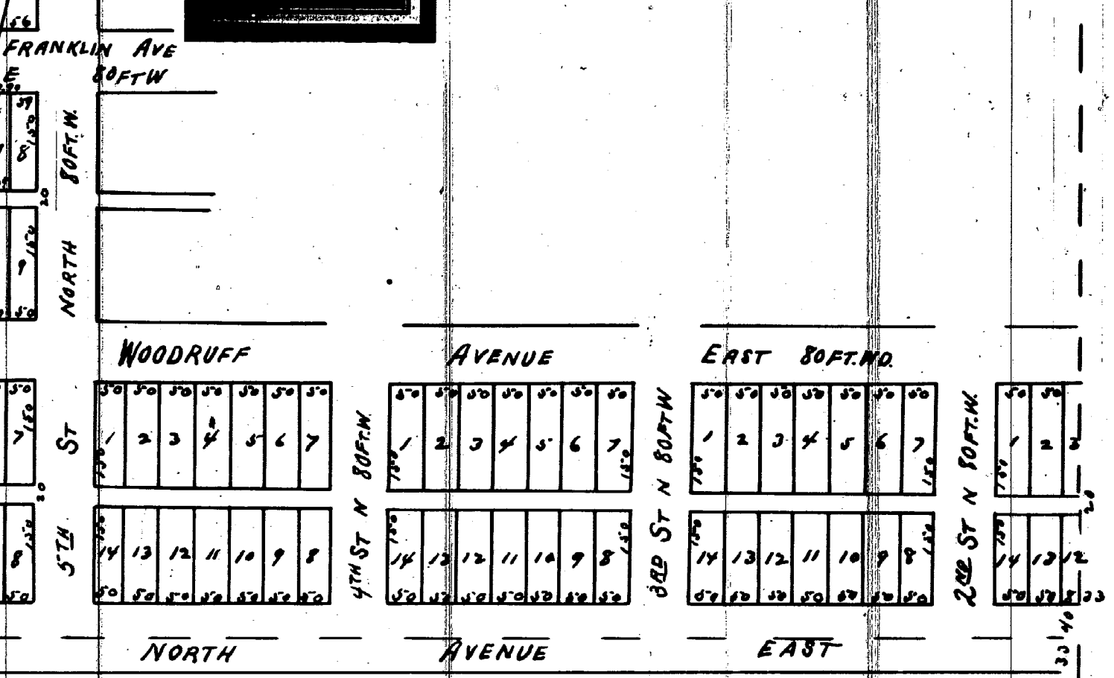

Recd for record June 4th 1873, at 3 1/2 O'clock P.M.
J.W. McMillan Register

the above is Correct from actual Survey Aug 19 1872
John F. Munro Sur

Know all men by these presents that we Alex. H. Woodruff and Elizabeth Woodruff his wife proprietors of the lands in and for which this plat is laid out. do hereby acknowledge that we have caused said plat to be made of Woodruff's Subdivision of the south part of section twenty (20) in Town three (3) South of Range Eleven (11) East. Wayne County Michigan as our free act and deed and the streets and alleys therein laid out are hereby dedicated to the use of the public as prescribed by law. Witness our hands and seals this 4th day of June A.D. 1873.

In presence of E. N. Lathers
Henry Campau

Alexander K. Woodruff (S)
Elizabeth Woodruff (S)

State of Michigan } ss
County of Wayne }

On this 4th day of June 1873 before me a Notary Public in and for said County personally appeared Alexander K. Woodruff and Elizabeth his wife Known to me to be the persons who executed the above and severally acknowledged the same to be their free act and deed and the said Elizabeth on a private examination by me separate and apart from her said husband acknowledged that she executed the same freely and without any fear of or compulsion from any one

Edward N. Lathers Notary Public
Wayne Co. Mich.

This is to certify that the above plat has been compared with the original plat of record in the office of Register of Deeds in Wayne County, and found to be a true copy of the same.
A. H. Willmarth
Surveyor.

ClibPDF - www.fastio.com