

THE RICH-WELCH SUB

OF BLOCKS 12-14 AND SOUTHERLY 310 FT.

OF BLOCKS 9-11 AND 11 OF J. M. WELCH'S SUBDIVISION OF PART OF THE EUREKA
IRON AND STEEL WORKS SUB OF PART OF SEC. 29 T. 35. R. 11E WEST OF D.M. & T.P.R.


E C O R C E

WAYNE CO.

MICHIGAN

SCALE - 100 FEET PER INCH

Mason L. Brown
Civil Engineer & Surveyor
820 to 823 Chamber of Commerce
Detroit Mich.

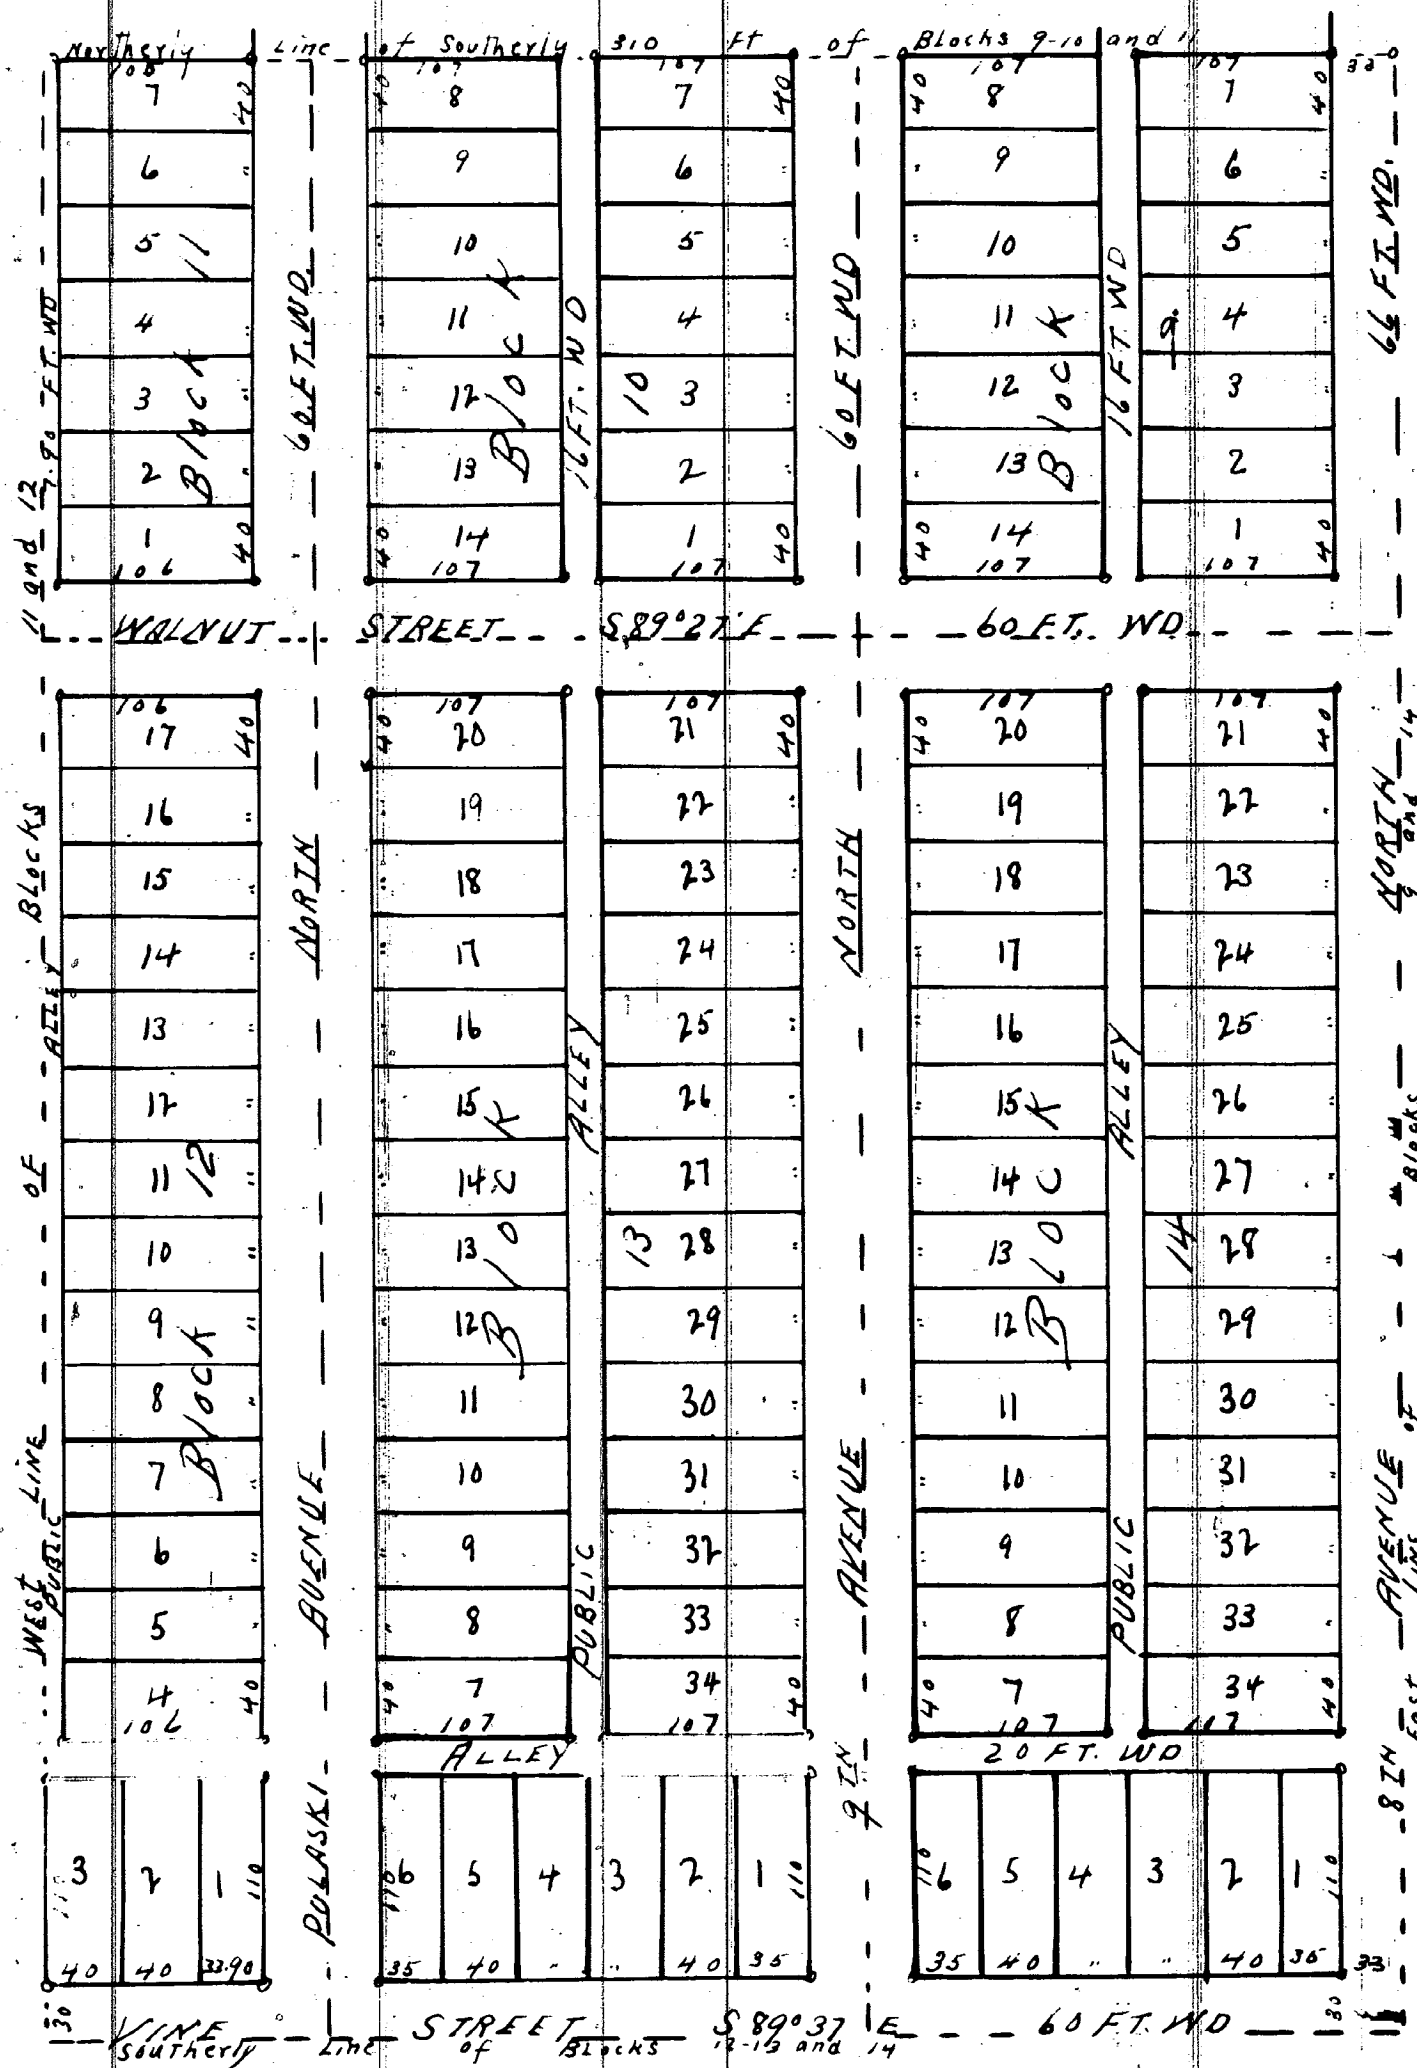

Examined and Approved
Oct 6 - 1899

John F. Wilkinson
Deputy Auditor General

I hereby certify that this plat is a
correct copy of the plat now on
record in the Register of Deeds office
being made under the supervision
of the Auditor General by tracing
the plat on record and affixing
thereto a carefully compared copy
of the dedication and certificate
Dated this 17th day of Jan'y 1891
John B. La Fountain
Clerk and Gen. Dep't

Register of Deeds Office }
Wayne County }
This instrument was received for record this 12th
day of October 1899 at 1:30
o'clock P.M. and recorded in Liber 21
of Plats on page 62 as proper certificate was
furnished in compliance with Sect. 135 of
Senate Bill No. 199 File 212 Act of 1893.

S. R. Kingsley
REGISTER OF DEEDS

I hereby certify that the above Plat is correct, and that Monuments
consisting of Oak Stakes 1 1/4 inches square and 15 inches long have
been placed in the Ground at all angles in the Boundaries, and at the
intersection of all Streets or Streets and Alleys, as shown on plat by 0.

Detroit Oct 5th 1899
Mason L. Brown
Engineer and Surveyor

KNOW ALL MEN BY THESE PRESENTS, that WE John M.
Welch, Lizzie V. Welch his wife and
Augusta C. D. Rich
Have caused the land embraced in the above plat to be surveyed, laid
out and plotted, to be known as THE RICH-WELCH SUB OF BLOCKS 12-14
OF PART OF THE EUREKA IRON AND STEEL WORKS SUB OF PART OF SEC. 29 T. 35. R. 11E WEST
OF D.M. & T.P.R. ECORCE WAYNE Co Michigan and that the Streets and
Alleys shown on said plat are hereby dedicated to the use of the public
Witness our hands and seals this the sixth day of October
A. D. Eighteen Hundred and Ninety NINE
In presence of
John M. Welch [L.S.]
Lizzie V. Welch [L.S.]
Augusta C. D. Rich [L.S.]

STATE OF MICHIGAN }
COUNTY OF Wayne }
On this, the sixth day of October 1899, before
me, a Notary Public in and for said county, personally appeared the
above named John M. Welch, Lizzie V. Welch his wife
and Augusta C. D. Rich
known to me to be the same persons who executed the above dedication
and who acknowledged the same to be their free act and deed
Thomas A. Welch Notary Public
Wayne County Michigan