

HARTZ AND HAY'S SUBD'N

OF PART OF P.C. 570 SOUTH OF JEFFERSON AVE.


GROSSE POINTE

WAYNE CO.

MICHIGAN

SCALE 150 FEET PER INCH

MASON L. BROWN
CIVIL ENGINEER & SURVEYOR
820 & 823 CHAMBER OF COMMERCE
DETROIT MICH

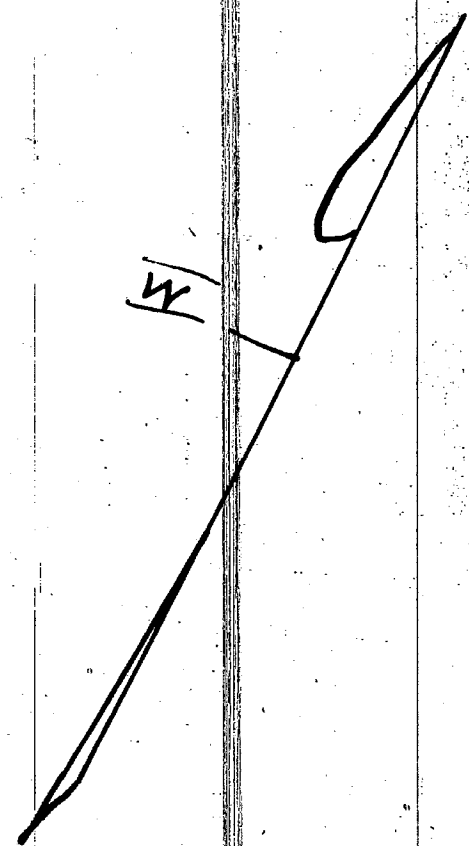

By order of Circuit Court, July 11th 1916
This Plat, except Jefferson Avenue is Vacated
Filed Dec 21st 1916 - See Voucher 1132 in 1916

STATE OF MICHIGAN } ss
County of Wayne

We S. R. Kingsley Register
of Deeds and Mason L. Brown Surveyor, hereby
certify that we have each carefully compared this copy with the original
plat of Hartz & Hay's Subdividing part of P.C. 570 South of Jefferson Ave Grosse
Pointe Wayne Co Michigan and that it is an exact copy thereof and of
the whole of such original map or plat

S. R. Kingsley Register of Deeds
Mason L. Brown Surveyor

The property hereon platted is described as follows
Beginning at the south east corner of P.C. 570 in Township
of Grosse Pointe. thence along the easterly line
of P.C. 570 N. 26° 16' W 1095.06 feet to a stake
thence S 63° 45' W 104 feet to a stake thence N 26° 15' W
832.00 feet to the centre of Jefferson Ave thence
along said Avenue S 59° 46' W 294.15 feet thence
S 26° 20' E 190.58 feet to the southerly line
of P.C. 570 thence along said line N 63° 52' E
394.89 feet to the point of beginning

Examined and Approved

Oct 24 - 1894.

John F. Wilkinson
Deputy Auditor General

Register of Deeds Office } ss
Wayne County

This instrument was received for record this 11th
day of November 1899 at 10³⁰
o'clock A.M. and recorded in Liber 21
of Plats on page 69 as proper certificate was
furnished in compliance with Sect 135 of
Senate Bill No 199 File 212. Act of 1893

S. R. Kingsley
REGISTER OF DEEDS

KNOW ALL MEN BY THESE PRESENTS, that we John C. Hartz,
Lena Hartz his wife, William Hay and
Jimmie Hay his wife
Have caused the land embraced in the above plat to be surveyed laid
out and platted, to be known as South of Jefferson Ave Grosse
Pointe Wayne Co. Michigan and that the Streets and
Alleys shown on said plat are hereby dedicated to the use of the public
Witness our hands and seals this the 18th day of October
A. D. Eighteen Hundred and Ninety nine

In presence of John C. Hartz [L.S.]
Lena Hartz [L.S.]
William Hay [L.S.]
Jimmie Hay [L.S.]
Etta Hartz
Bertha Speck
Fred W. Green
Caroline Hay

STATE OF MICHIGAN } ss
COUNTY OF Wayne
On this, the 18th day of October 1899, before
me, a Notary Public in and for said county, personally appeared the
above named John C. Hartz and Lena Hartz
his wife
known to me to be the same persons who executed the above dedication
and who acknowledged the same to be their free act and deed
Edward B. Kenach Notary Public
Wayne County, Michigan


STATE OF MICHIGAN } ss
COUNTY OF Washtenaw
On this, the 18th day of October 1899, before
me, a Notary Public in and for said county, personally appeared the
above named William Hay and Jimmie Hay
his wife
known to me to be the same persons who executed the above dedication
and who acknowledged the same to be their free act and deed
Fred W. Green Notary Public
Washtenaw County, Michigan

I hereby certify that this plat is a correct
copy of the plat now on record in the Register
of Deeds office being made under the
supervision of the Auditor General by
tracing the plat on record and affixing
thereto a carefully compared copy of the
dedication and certificate

Dated this 17th day of Jan'y 1911
John B. La Fountain
Clerk and Gen. Supt

I hereby certify that the above Plat is correct, and that Monuments
consisting of Oak Stakes 1 1/4 inches square and 15 inches long have
been placed in the ground at all angles in the Boundaries, and at the
intersection of all Streets or Streets and Alleys, as shown on plat by O.

Del'd Oct 16th 1899.
Mason L. Brown
Engineer and Surveyor

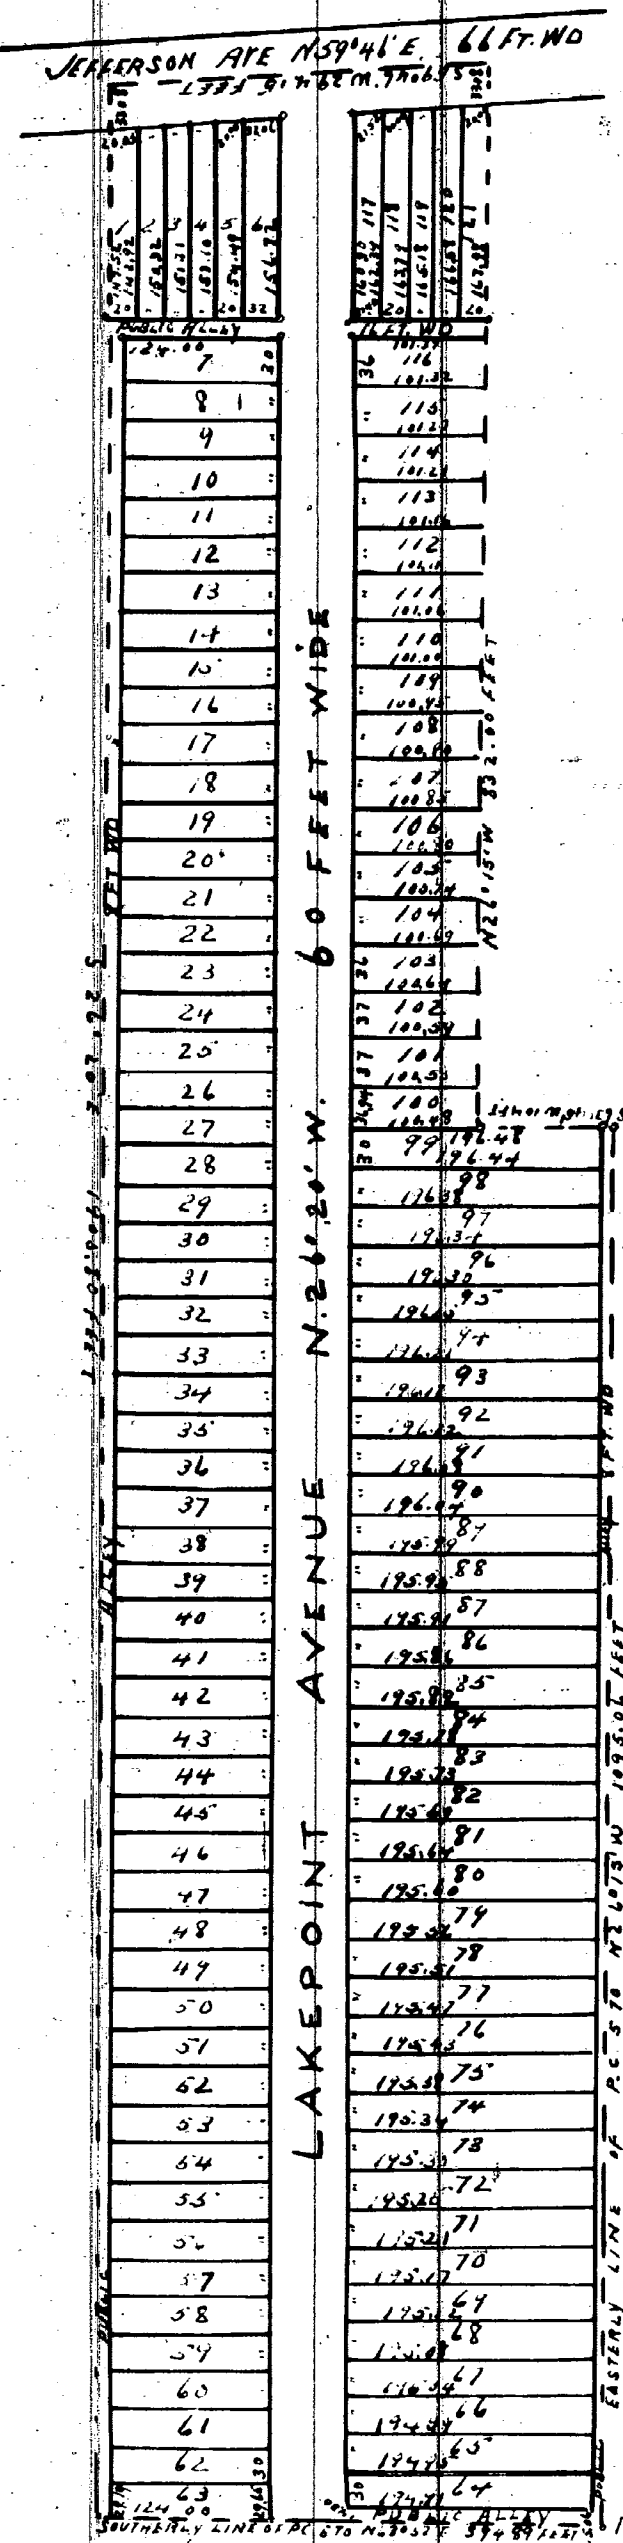

Point of Beginning

PLAT ----- HARTZ AND HAY'S SUBDIVISION IN THE VILLAGE OF GROSSE POINTE.

In the matter of the petition
of Tigehon Land Co. for the
vacation of said plat.

} Entire Plat vacated by order of
Circuit Court.

July 11, 1916.

Voucher 1132 --- 1916.

George P. Codd,
Circuit Judge.

Vol. 140 page 11140 ✓

PLAT ----- LAKE SHORE DRIVE SUBDIVISION.

Re petition of Tigehon Land
Company to vacate plat of John
H. Tigehon's "Lake Shore Drive"
Subdivision.

} Entire plat vacated by order of
Circuit Court.

Aug. 23, 1916.

Voucher 1142, --- 1916.

Philip T. VanZile,
Circuit Judge.

Vol. 135 page 10247 ✓

PLAT ----- BELANGER AND CRAWFORD'S ADDITION TO WAYNE.

Re petition to
vacate said plat.

} ORDERED that said plat (excepting as to Lot 139)
be vacated.

June 14, 1898.

Voucher 1145 --- 1916.

Willard M. Lillibridge,
Circuit Judge.

Vol. 17 page 1059 ✓

PLAT ----- DAILEY PARK SUBDIVISION IN DETROIT.

In the matter of the
petition of Grand River
Land Co. for the vacation
of part of said plat.


} ORDERED that that portion of the plat known as Lots
Seven Hundred Thirty-three and Seven Hundred Thirty-four
of Dailey Park Subdivision of part of Quarter Sections
Thirty-one and Fifty of Ten Thousand Acre Tract, and
Section Thirty-four, Town One south, Eleven east, City
of Detroit and Greenfield Township, may be vacated.

July 31, 1916.

Voucher 1153 ---- 1916.

George P. Codd,
Circuit Judge.

Vol. 28 page 1812 ✓

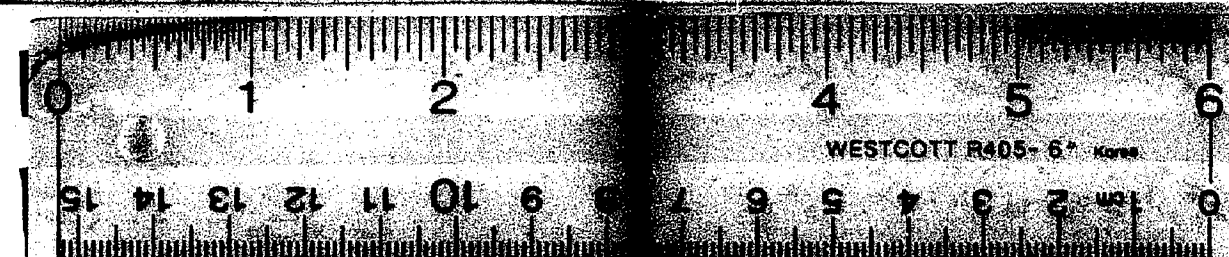

16 X