


KEANS-

ISLAND VIEW SUBDIVISION.


- OF PART OF P. C. 724 -

- SOUTH OF JEFFERSON AVE. -

- GROSSE POINTE, WAYNE CO, MICH. -

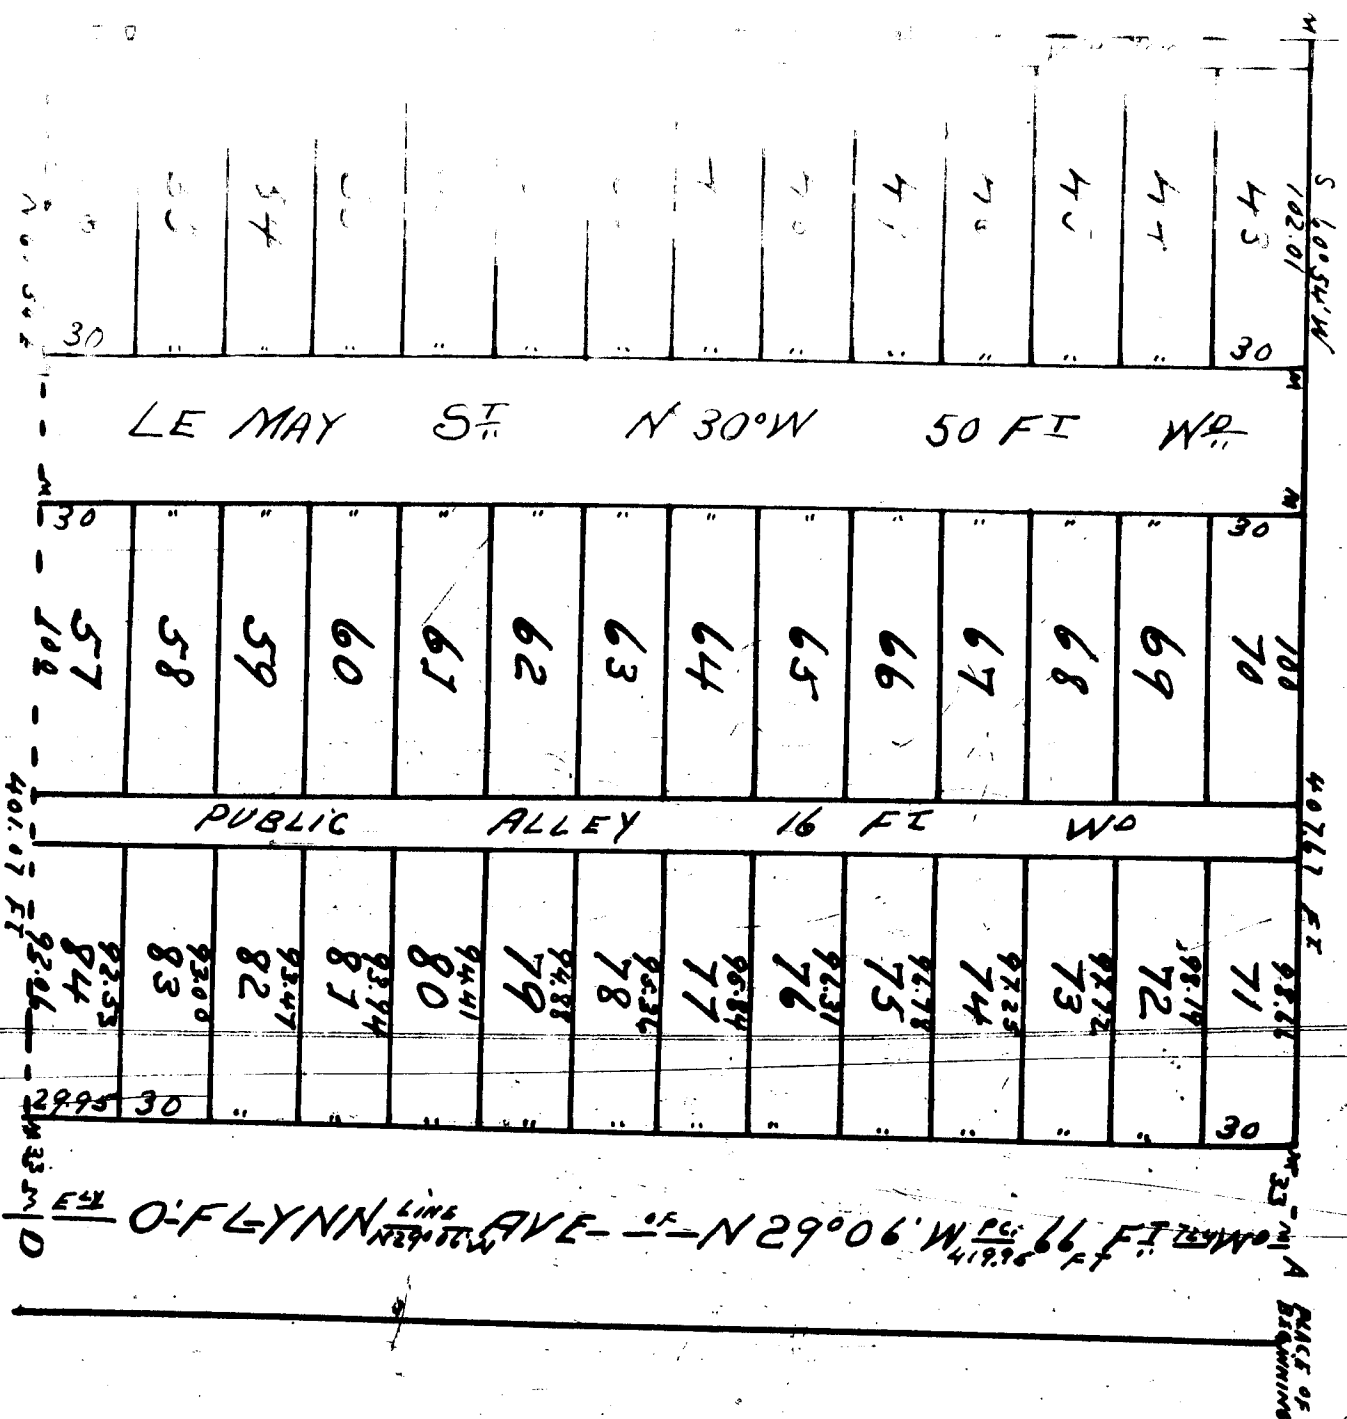

Register of Deeds Office } ss
Wayne County
This instrument was received for record this
16 day of Sept 1901 at 2 o'clock
P. M. and recorded in Liber 22
of plat on page 48 as proper certificate was
furnished in compliance with Sec 156 of Act No
311 No 199 Mich. Act of 1893
W. S. Ueland
Deputy Register of Deeds

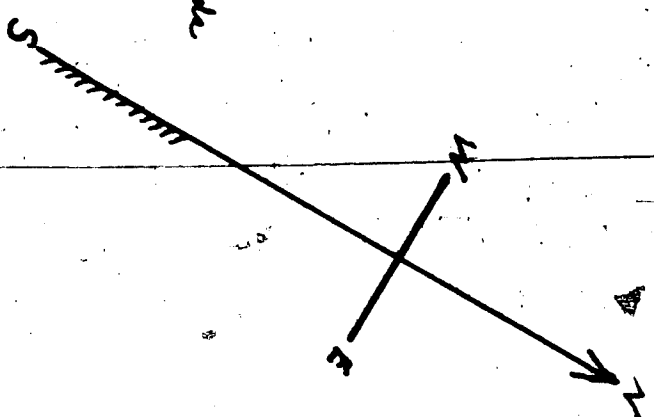

Known all men by these presents that I Anna T. Hearn have caused to be made for record this map of KEANS ISLAND VIEW SUBDIVISION of part of P. C. 724, South of Jefferson Ave. Grosse Pointe, Wayne Co, Mich. by Thomas and Edward Hearn and I hereby adopt the same as the streets and alleys shown for the use of the public.

In presence of August A. D. Hamilton Thomas Edward Hearn Anna T. Hearn Lewis H. Hearn

State of Michigan } ss
County of Wayne }

On this thirty first day of August A. D. nineteen hundred and one before me the Substantia a Notary Public in and for said County personally known to me to be the same person who executed the above instrument and who acknowledged the same to be his free act and deed

Examined and Approved
Sept. 30th 1901
John J. Wilkinson
Deputy Auditor General
Lewis H. Hearn
Notary Public Wayne Co Mich

State of Michigan } ss
County of Wayne }

We W. S. Ueland Deputy Register of Deeds and Thomas Hearn and Edward Hearn hereby certify that we have read carefully compared this copy with the original plat of Thomas Hearn and Lewis Wilkinson of part of P. C. 724 South of Jefferson Avenue known as Keans Island View Subdivision and that it is an exact copy thereof and of the whole of such original map or plat.

I hereby certify that this plat is a correct copy of the plat now on record in the Register of Deeds office being made under the supervision of the Auditor General by reading the plat on record and affixing thereto a carefully compared copy of the dedication and certificate.

Witness my hand and seal of my office
Sept 31st day of Aug 1901
John J. Wilkinson
Deputy Auditor General

That the plat herein delineated is a correct one of the monuments consisting of White Oak stakes or points marked in as shown shown at all angles of the land platted and at all intersections of streets or on a course of S. 29° 06' E. from the intersection of the southerly line of said street (if extended) with the said easterly line of said claim running thence S. 60° 54' W. parallel with E. side street 47.75 feet to point in the westerly line of said claim 8 thence S. 30° E. along said westerly line of said claim 420 feet to a point C. thence N. 60° 54' E. 40.12 feet to the easterly line of Private Claim 724 aforesaid. O thence N. 29° 06' W. along said westerly line of said claim 419.85 feet to the place of beginning

Thomas Hearn
Edward Hearn