11143

Know all men by these presents That we Eunice Bissell Ida A Bouchard and Eva D Polk Proprietors have caused to be made the accompanying Map or Plat of "Bouchard and Bissells Subdivision of part of Lot No 5 of the subdivision of part of private claims nos. 226 496. 497 and 525 in the Township of Ecorse Wayne County. Michigan known and described as follows to wit Beginning at a mark standing at the intersection of the south line of Lot No 5 with the west line of the Detroit and Monroe Road. Thence North sixty three degrees fifty minutes west one hundred and twenty six feet and ninety hundredth of a foot to a stake standing on said south line Thence north seventeen degrees thirty minutes East ninety feet to a stake. Thence South sixty eight degrees fifteen minutes East one hundred and twenty five feet and fifty hundredth of a foot to a stake standing on the west line of the Detroit and Monroe Road. Thence along said west line South seventeen degrees thirty minutes West ninety nine feet to the place of beginning. Containing 2.69/100 acre.

Witness our hands and seals this 10th day of October 1899

In presence of

Louis L. Beaubien

E. J. Goodell

Mrs Ida A Bouchard L.S.
Eva D. Polk L.S.
Eunice Bissell L.S.
Proprietors

State of Michigan } ss On this 10th day of October 1899 before me a notary Public in and for the County of Wayne personally
County of Wayne } appeared the above named Eunice Bissell, Ida A Bouchard and Eva D. Polk to me known to be the persons described in and
who executed the within instrument and acknowledged the same to be their free act and deed

Elijah J Goodell
Notary Public Wayne County Michigan

"Bouchard and Bissells Subdivision
of part of Lot No. 5 of the Subdivision of part of Private Claims Nos. 226. 496. 497 and 525 in the Township of Ecorse Wayne County Michigan

I hereby certify that the plat hereon delineated is a correct one and that permanents monuments have been planted at all angles in the boundaries of the land platted at points marked o the monuments are of wood

E. J. Goodell Surveyor

Examined and approved
Oct 13th 1899
John F. Wilkinson
Deputy auditor General

State of Michigan } ss we W. S. Vreeland Dep. Register of Deeds. and E.J. Goodell Surveyor hereby certify that we have each care-
County of Wayne } fully compared this copy with the original plat of Bouchard and Bissells Subdivision of part of Lot No. 5 of the subdivision of part of
Private Claims Nos. 226. 496. 497 and 525 in the Township of Ecorse Wayne County Michigan and that it is an exact copy thereof and of the
whole of such original Map or plat

W S Vreeland
Dep-Register of Deed

E. J. Goodell Surveyor

I hereby certify that this plat is a correct copy of the plat now on record in the Register of Deeds office being made under the supervision of the Auditor General by tracing the plat on record and affixing thereto a carefully compared copy of the dedication and certificates

Dated this 16th day of Jany 1911
John B La Fountain
Clerk And Gen Dept

Register of Deeds Office } ss
Wayne County
This instrument was received for record this 8th
day of November 1899 at 2.52
o'clock P M. and recorded in Liber 21
of Plats on page 68 as proper certificate was
furnished in compliance with Sect. 135 of
Senate Bill No. 199 File 212. Act. of 1893

W. S. Vreeland
Dep. REGISTER OF DEEDS

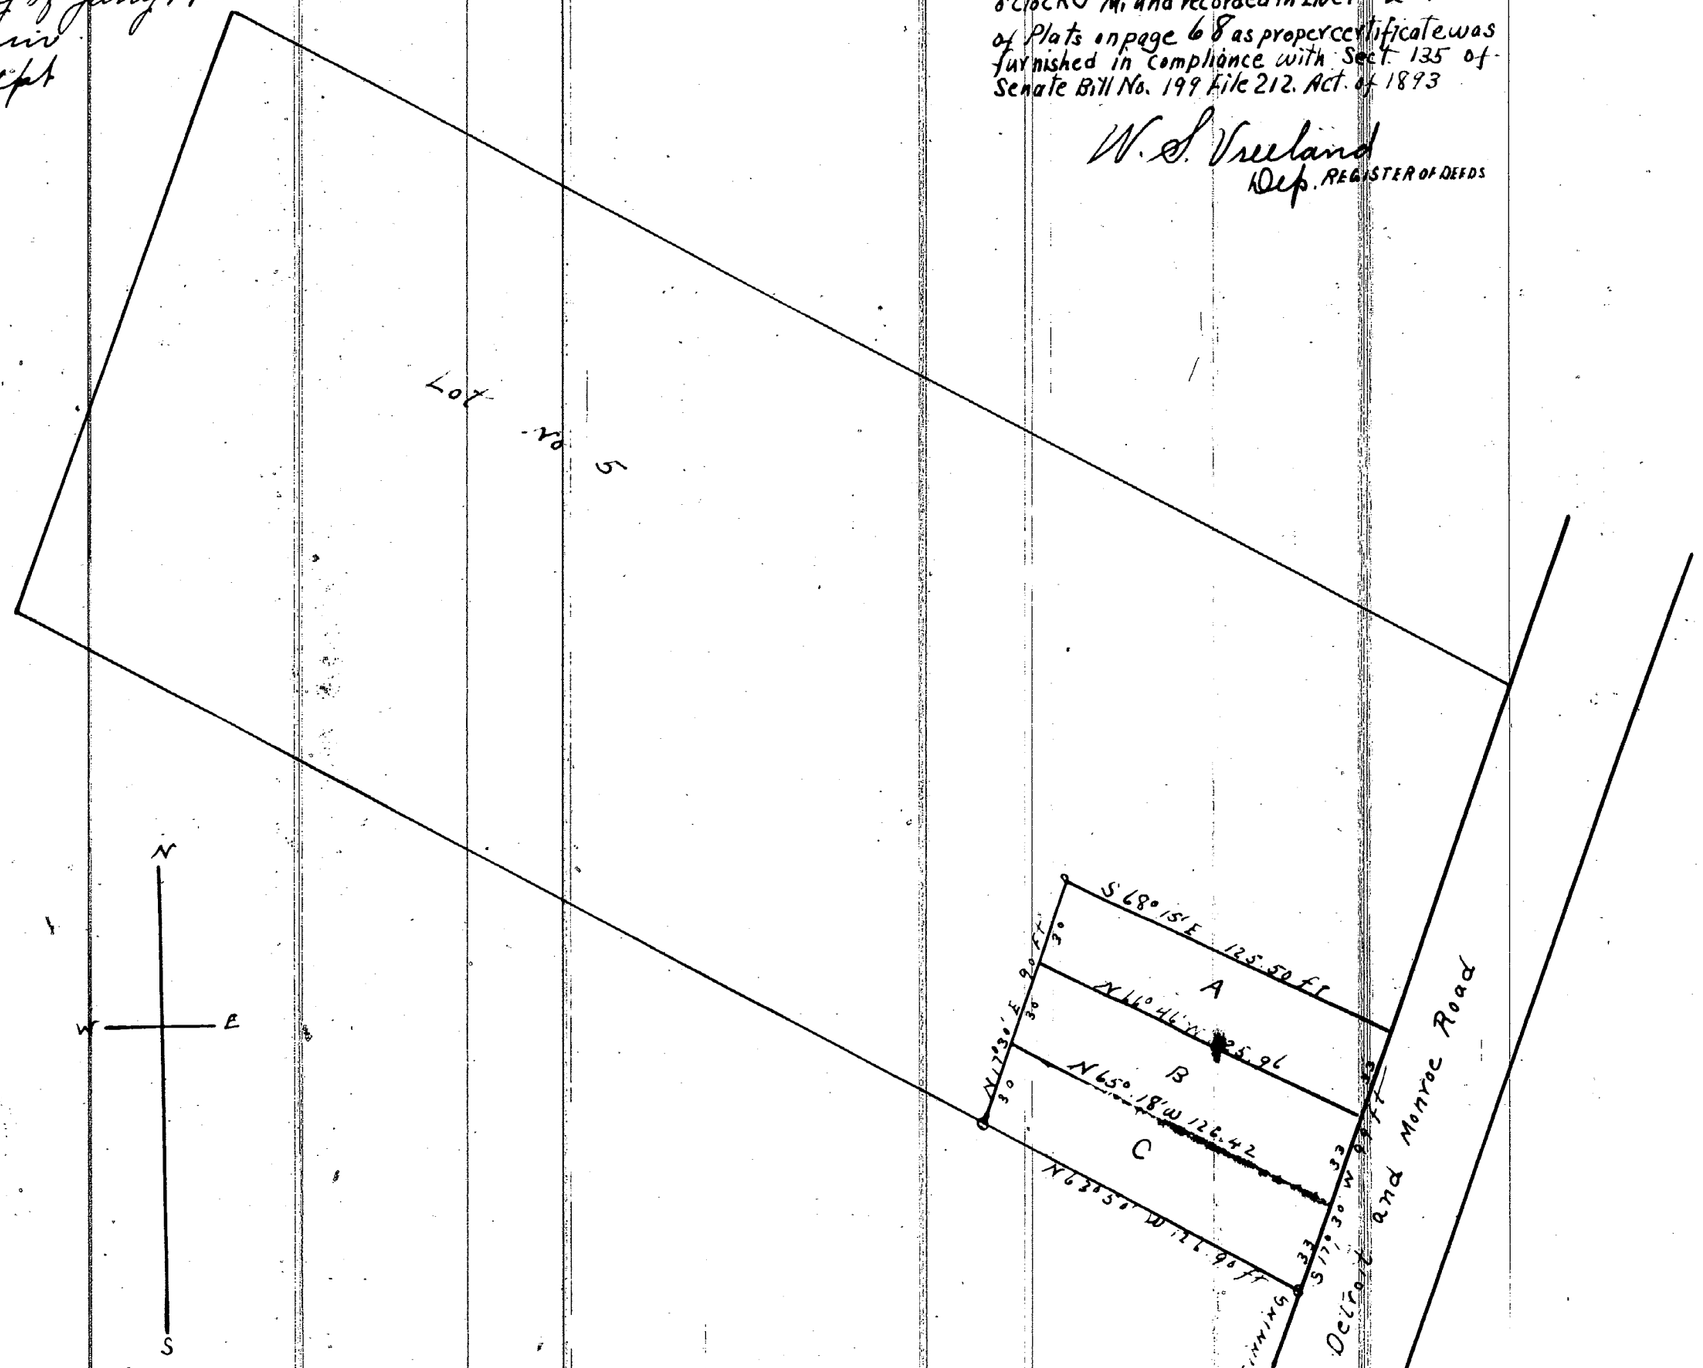

ClibPDF - www.fastio.com