

STOTT'S

RE-SUBDIVISION of part of the

STANTON AND LAFONTAINE FARMS


LYING BETWEEN

WARREN, GRAND RIVER AND HANCOCK AVE'S

AND 16TH & 17TH STS

DETROIT.

MICH.

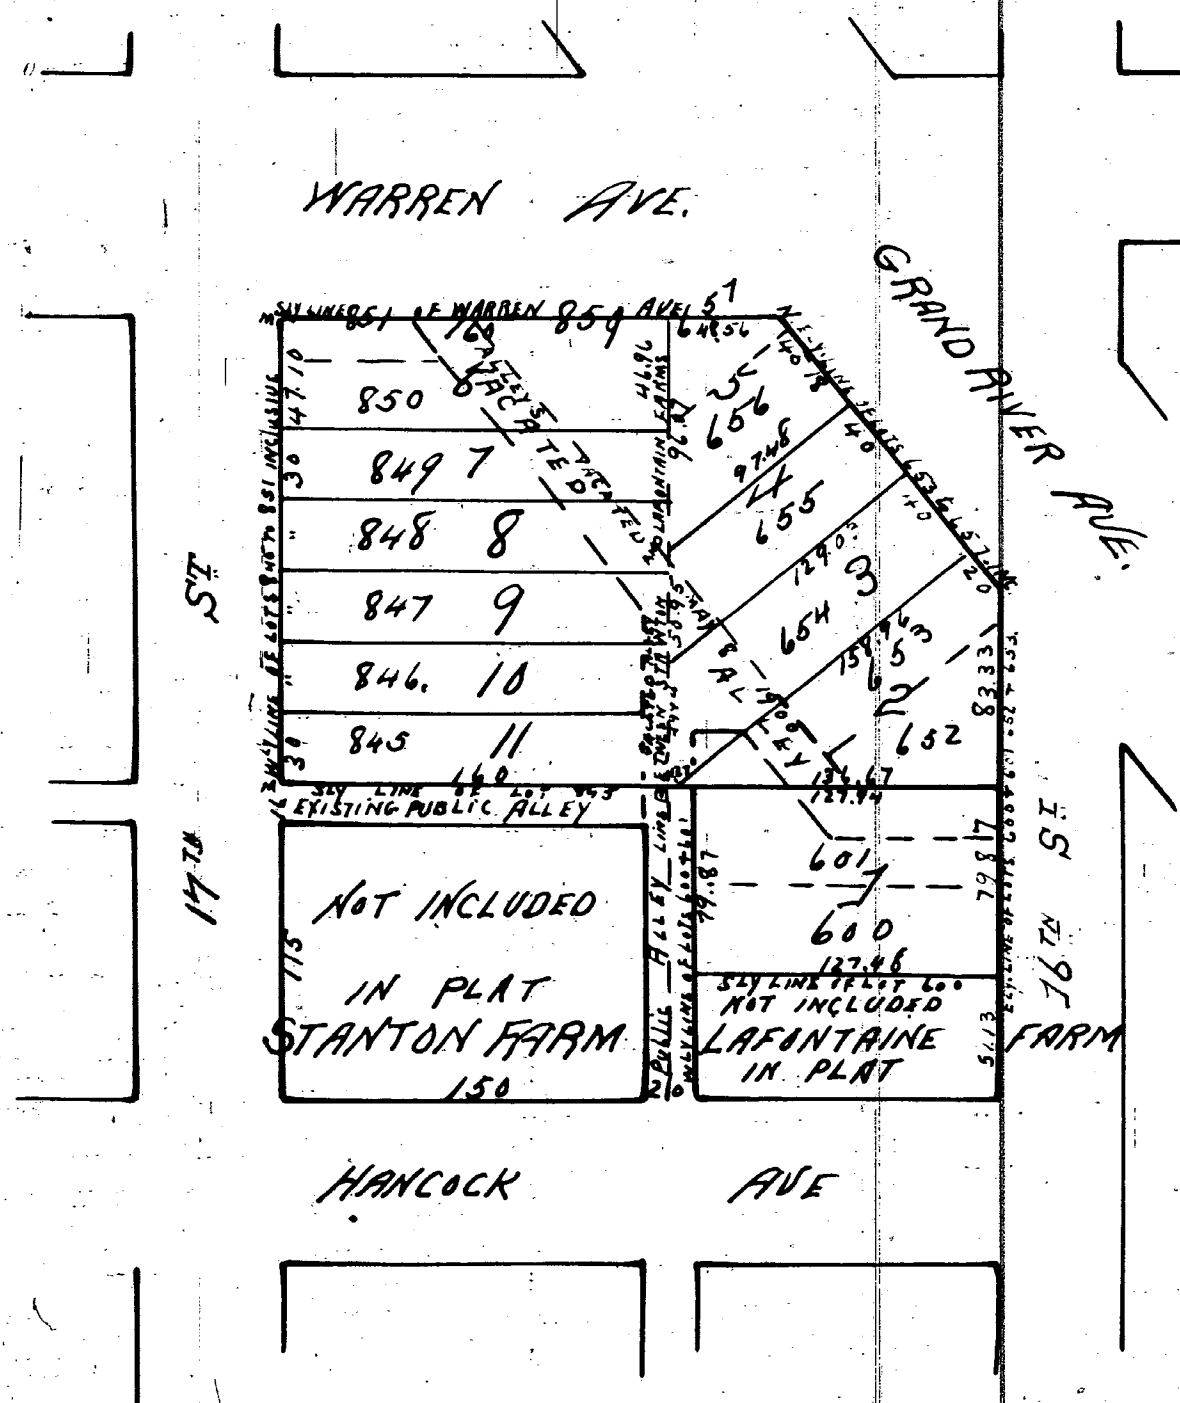

Know all men by these presents that we David Stott & Julia A Stott his wife have caused to be made for record this map of Stott's Resubdivision of part of the Stanton & Lafontaine Farms lying between Warren, Grand River & Hancock Avenues & 16th & 17th Streets lying subdivision of part of Lot 851 & 859 & Lots 845 to 850 inclusive of Stanton's subdivision of that part of Private Claim 472 known as the Stanton Farm lying between Buchanan Street Grand River Ave. & the D. M. & J. B. R. Property & part of Lot 657 & Lots 600, 601, 652, 653, 654, 655 & 656 of the subdivision of that part of Private Claim No. 44 lying between the Chicago & Grand River Road & also the vacated Alleys lying adjacent to and in the rear of said lots, Detroit Michigan, by Thomas Campau & son Surveyors & we hereby adopt the same & dedicate the streets & Alleys shown for the use of the public.

In presence of
Bertha A Stott
David E Stott

Witness our hands & seals this 21st day of
April A. D. Nineteen hundred
David Stott
Julia A Stott

State of Michigan } ss.
County of Wayne }

On this 21st day of April A. D. Nineteen hundred before me the undersigned a Notary Public in and for said County personally appeared David Stott & Julia A Stott his wife known to me to be the same persons who executed the above instrument & acknowledged the same to be their free act and deed.

Examined and Approved
May 5 1900
John F. Wilkinson
Deputy Auditor General

John O. Kinsel
Notary Public Wayne Co Michigan

We hereby certify that the plat herein delineated is a correct one & that permanent monuments consisting of White Oak stakes have been planted at points marked "m" as thereon shown at all angles in the boundaries of the land platted & at all intersections of streets or streets & Alleys

Thomas Campau & son
Surveyors

State of Michigan } ss.
County of Wayne }

We S. R. Kingsley Register of Deeds & Thomas Campau & son Surveyors hereby certify that we have each carefully compared this copy with the original plat of Stott's Resubdivision of part of the Stanton & Lafontaine Farms lying between Warren Grand Ave & Hancock Avenues & 16th & 17th Streets Detroit Michigan & that it is an exact copy thereof & of the whole of such original map or plat

S. R. Kingsley Register of Deeds
Thomas Campau & son Surveyors

Approved May 19th 1900

J. M. Millan } Board of Public
Marshall H. Godfrey } Works
City of Detroit

Register of Deeds Office } ss.
Wayne County }

This instrument was received for record this 23rd day of May 1900 at 8:40 o'clock A. M. and recorded in Liber 21 of Plats on page 91 as proper certificate was furnished in compliance with Sect 135 of Senate Bill No. 199 File 212 Act of 1893

S. R. Kingsley REGISTER OF DEEDS

CITY TREASURER'S OFFICE.

Detroit Mich May 22 1900

I hereby certify that according to the records of this office all General City Taxes and special assessments against above described property are paid to date including the General City Taxes for 1899.

Wm B Thompson
per Wm B Thompson City Treas.

I hereby certify that this plat is a correct copy of the plat now on record in the Register of Deeds office being made under the supervision of the Auditor General by tracing the plat on record and affixing thereto a carefully compared copy of the dedication or certificates

Dated this 18th day of Jan'y 1911
John B. LaFountain
Clerk Aud Gen Dept