

Know all men by these presents that I Joseph Bellare as proprietor and Julia Bellare his wife have caused the land embraced in the annexed plat to be surveyed, laid out and platted, to be known as Joseph Bellare's Lot N. of the subdivision of the Estate of Joseph Vasey deceased in the Township of Ecange, Wayne County Michigan, known and described as follows: To wit Beginning at a stake standing where the intersection of the north line of said Lot H. with the east line of the Detroit and Monroe Road passing through Private Claim No. 525. Thence south seventy five degrees east four chains eighty five links to a stake standing on the east line of said Private Claim No. 525. Thence along said east line south thirty three degrees west eleven chains thirty three links to a stake standing on said line. Thence north fifty seven degrees west one chain twenty one links to a stake standing on the east line of said Detroit and Monroe Road. Thence along said east line north nine degrees fifty seven minutes east ten chains eighty two links to the place of beginning containing 3.27 acres.

witness our hands and seals this 3d day of January 1900

Signed, sealed and delivered

in presence of

Alfred Davis

Willie Davis

State of Michigan

County of Wayne

to be their free act and deed.

ss. On this third day of January 1900 before me a Notary Public in and for said County personally came the above named Joseph Bellare and Julia Bellare his wife known to me to be the persons who executed the above dedication and acknowledged the same.

Samuel Crawford
Notary Public Wayne Co Mich.

Joseph ^{his} Bellare ^{Mark} L.S. Proprietor
Julia Bellare L.S.

of the subdivision of the Estate of Joseph Vasey deceased

I hereby certify that the plat heron delineated is a correct one and that permanent monuments have been planted at all angles in the boundaries of the land platted and at all intersections of streets as shown thereon at points marked on the monumentary of wood.

Elijah J. Goodell
Surveyor

Examined and approved

Jan'y 5th 1900
John F. Wilkinson
Deputy Auditor General

State of Michigan

County of Wayne

ss. We S. R. Kingsley

Register of Deeds and Elijah J. Goodell Surveyor hereby certify that we have each carefully compared this copy with the original plat of Joseph Bellare's Lot N. of the subdivision of the Estate of Joseph Vasey deceased and that it is an exact copy thereof and of the whole of such original map or plat.



Register of Deeds and Elijah J. Goodell Surveyor hereby certify that we have each carefully compared this copy with the original plat of Joseph Bellare's Lot N. of the subdivision of the Estate of Joseph Vasey deceased and that it is an exact copy thereof and of the whole of such original map or plat.

S. R. Kingsley Register of Deeds
Elijah J. Goodell Surveyor

Register of Deeds Office
Wayne County
This instrument was received for record this 12th day of February 1900 at 10⁴⁰ o'clock A.M. and recorded in Liber 21 of Plats, on page 84 as proper certificate was furnished in compliance with Sect. 135, of Senate Bill No. 199 File 212 Act of 1893

S. R. Kingsley Register of Deeds

Scale 2 chs. or 132 feet. to an inch

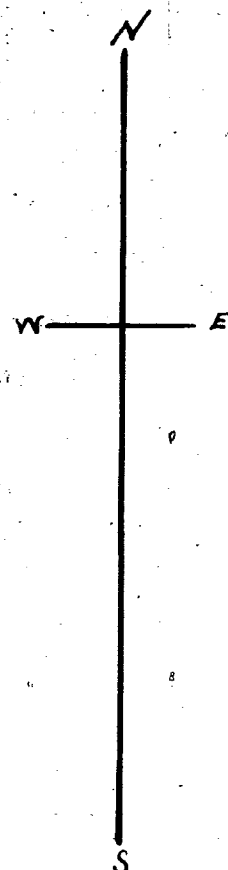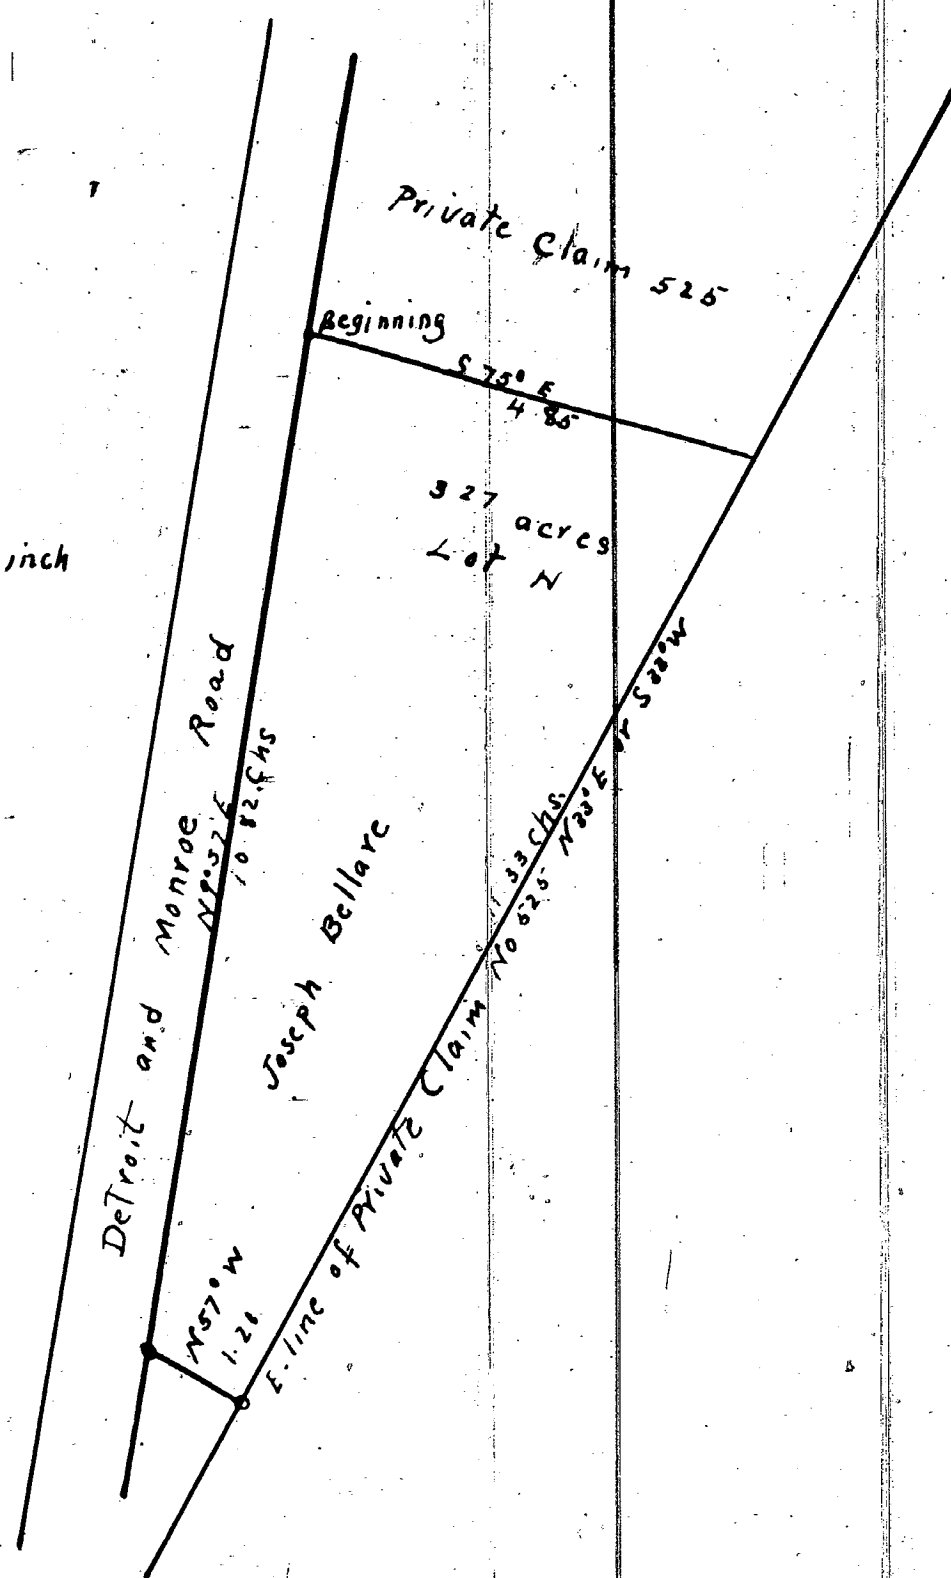

I hereby certify that this plat is a correct copy of the plat now on record in the Register of Deeds office being made under the supervision of the Auditor General by tracing the plat on record and affixing thereto a carefully compared copy of the dedication and certificate.

Dated this 18th day of Jan'y 1911
John B. Le Fournier
Clerk and Gen. Offt