


# GOODRICH'S SUBDIVISION

of Lots 17 and 18 P.C. 182

MAURICE MORAN FARM  
City of Detroit  
WAYNE CO. MICHIGAN

Scale 60 feet to an inch

Mason L. Brown  
Civil Engineer & Surveyor.  
821-2-3 Chamber of Commerce -  
Detroit Mich.

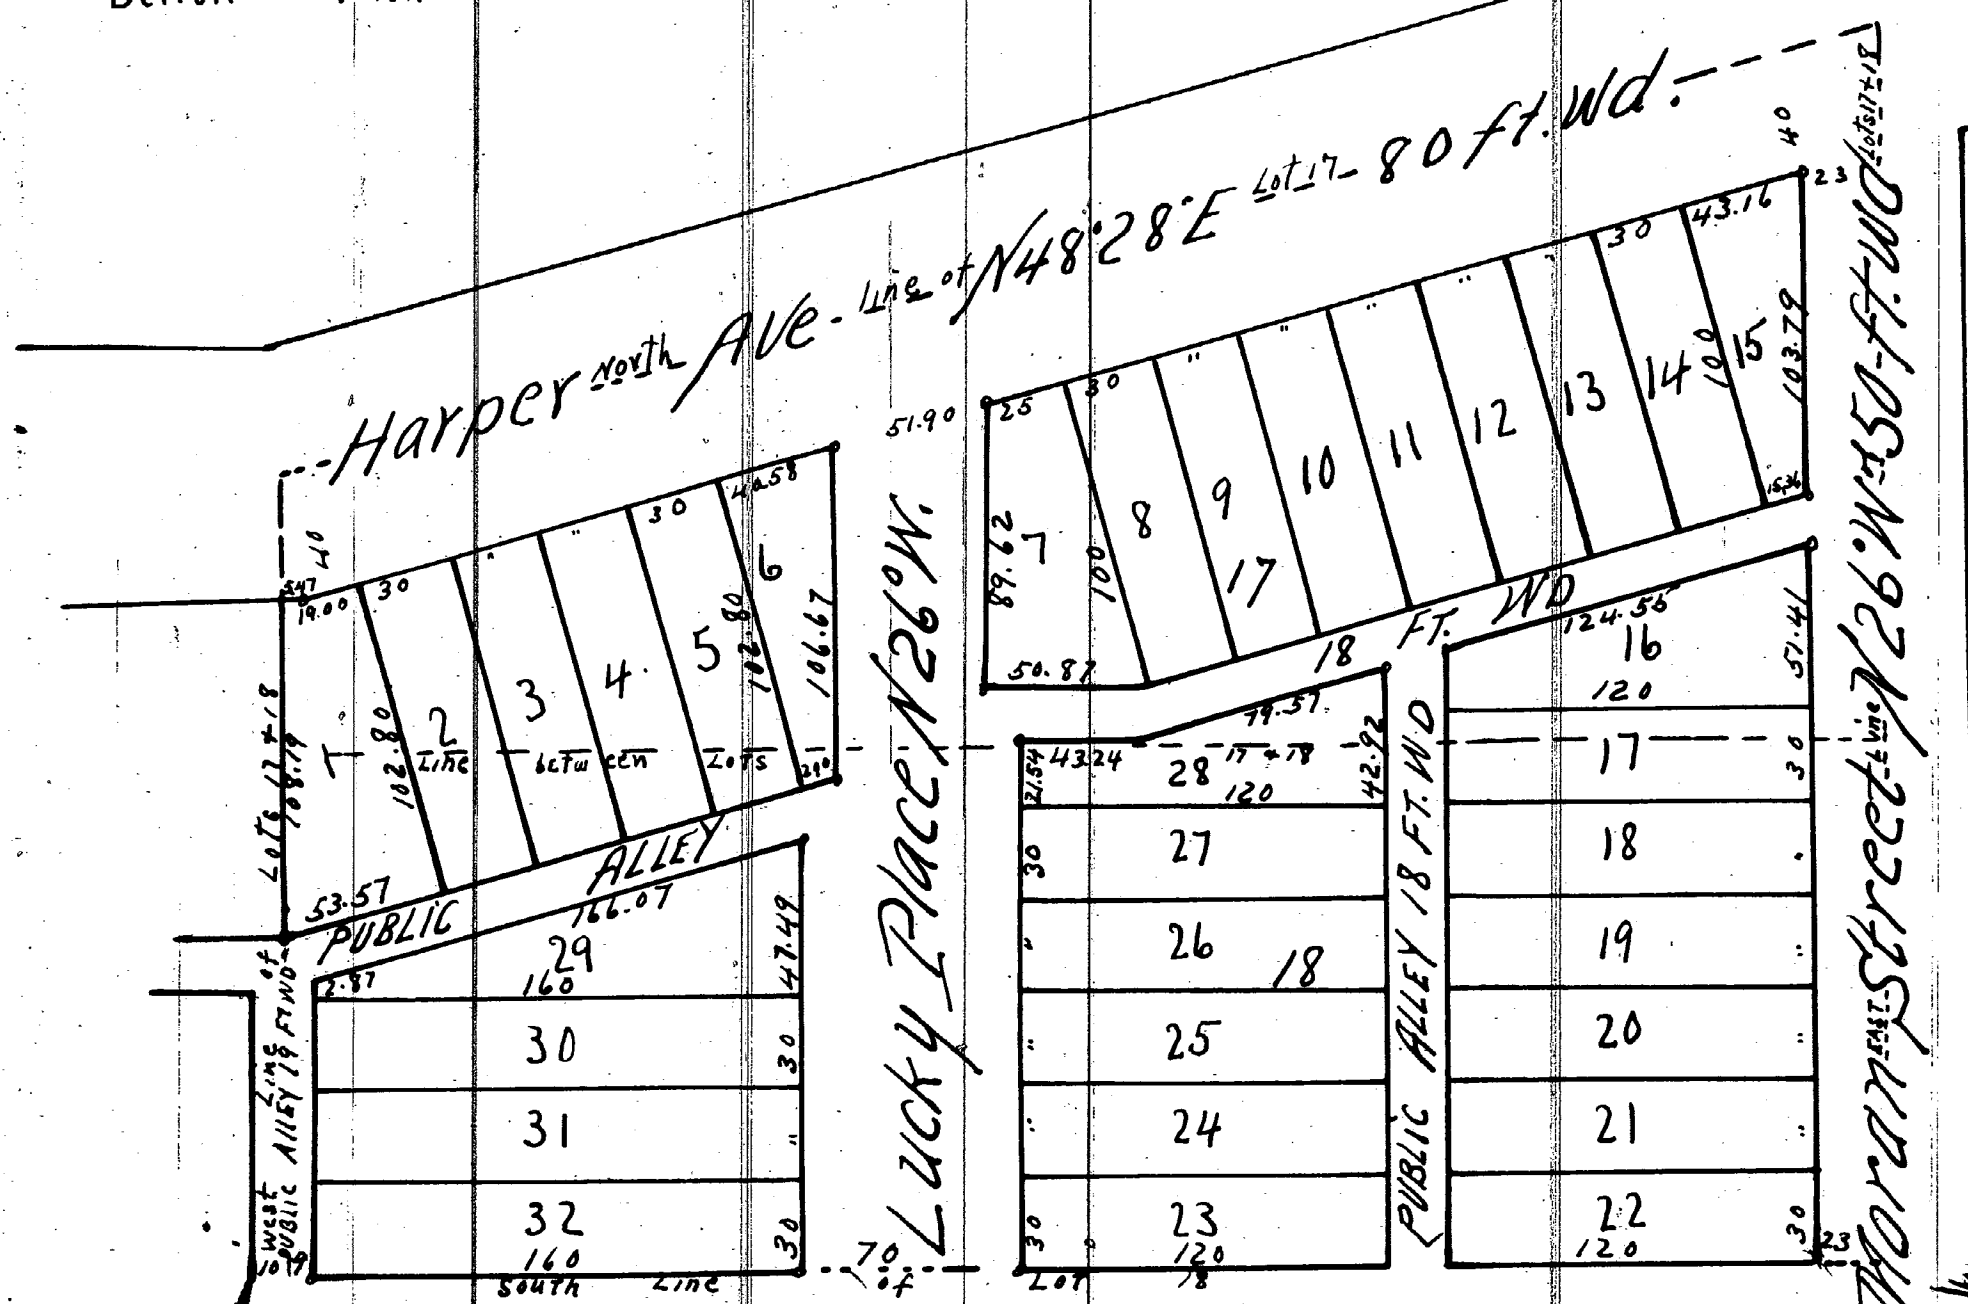

Approved September 12<sup>th</sup> 1901

D. W. H. Moreland  
Commissioner of Public Works

I hereby certify that the above Plat is correct, and that Monuments consisting of Oak Slakes 1 1/4 inches square and 15 inches long have been placed in the Ground at all angles in the Boundaries and at the intersection of all Streets or Streets and Alleys as shown on plat by

Detroit July 23<sup>rd</sup> 1901  
Mason L. Brown  
Engineer and Surveyor

The Streets on the annexed plat conform to the resolution adopted by the Common Council Aug 20, 1901  
S. A. Ferguson  
City Engineer

KNOW ALL MEN BY THESE PRESENTS, that WE John B. Goodrich and Esther A. Goodrich his wife

Have caused the land embraced in the above plat to be surveyed, laid out and platted, to be known as Goodrich's Subdiv. of Lots 17 and 18, P.C. 182, Maurice Moran Farm City of Detroit Wayne Co. Michigan and that the Streets and Alleys shown on said plat are hereby dedicated to the use of the public Witness our hands and seals this 24<sup>th</sup> day of July

A. D. Nineteen Hundred and one

In presence of

John B. Goodrich [L.S.]  
Esther A. Goodrich [L.S.]

Blanche J. Gies  
Emma J. Stochen

REGISTER OF DEEDS OFFICE }  
WAYNE COUNTY }  
This instrument was received for record this 13<sup>th</sup> day of Sept 1901 at 9:00 o'clock A. M. and recorded in Liber of Plats on page 47 as proper certificate was furnished in compliance with Sect 135 of Senate Bill No. 199, File 212, Act of 1893.

S. R. Kingley REGISTER OF DEEDS.

STATE OF MICHIGAN }  
COUNTY OF Wayne } ss

On this the 24<sup>th</sup> day of July 1901 before me a Notary Public in and for said county, personally appeared the above named John B. Goodrich and Esther A. Goodrich his wife known to me to be the same persons who executed the above dedication and who acknowledged the same to be their free act and deed

Blanche J. Gies Notary Public  
Wayne County Michigan

STATE OF MICHIGAN }  
COUNTY OF Wayne } ss

We S. R. Kingley Register of Deeds and Mason L. Brown Surveyor, hereby certify that we have each carefully compared this copy with the original plat of Goodrich's Subdiv. of Lots 17 and 18, P.C. 182, Maurice Moran Farm City of Detroit Wayne Co. Michigan and that it is an exact copy thereof and of the whole of such original map or plat.

S. R. Kingley Register of Deeds  
Mason L. Brown Surveyor

I hereby certify that this plat is a correct copy of the plat now on record in the Register of Deeds office being made under the supervision of the Auditor General by tracing the plat on record and affixing thereto a carefully compared copy of the dedication and certificate

Dated this 1<sup>st</sup> day of February 1911  
John B. La Fontaine  
Clerk and Gen. Supt

Examined and Approved  
July 27 - 1901  
John F. Wilkinson  
Deputy Auditor General