

HUGO SCHERER'S SUBDIVISION

OF O.L. 24 LIEB FARM NORTH OF FARNSWORTH AVE

ALSO LOTS 13-14-15-16-17 AND NORTHERLY 690 FT. OF LOT 12 OF SCOTTS SUB OF PETER GIRARD ESTATE LIEB FARM


City of Detroit

WAYNE CO.

MICHIGAN

SCALE = 100 FEET PER INCH

Mason L. Brown
Civil Engineer-Surveyor
821-2-3 Chamber of Commerce
Detroit Mich

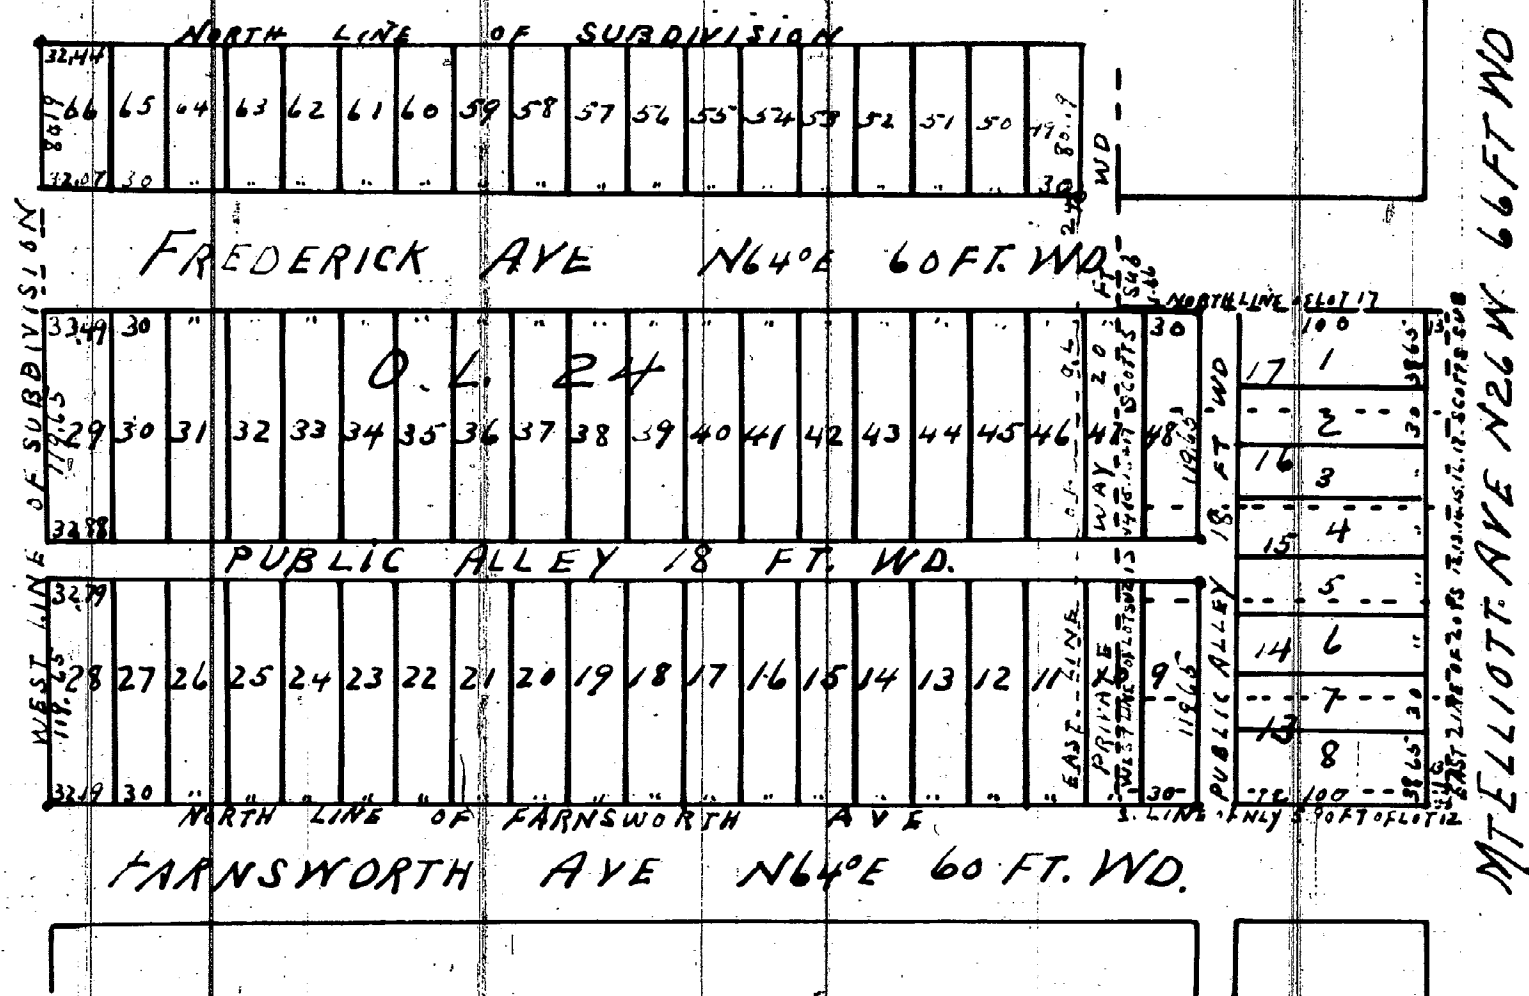

I hereby certify that the above Plat is correct, and that Monuments consisting of Oak Stakes 1 1/4 inches square and 15 inches long have been placed in the Ground at all angles in the Boundaries and at the intersection of all Streets or Streets and Alleys, as shown on plat by O.

Detroit Oct 10th 1901
Mason L. Brown
Engineer and Surveyor

Thereby certify that this plat is a correct copy of the plat now on record in the Register of Deeds office being made under the supervision of the Auditor General by tracing the plat on record and affixing thereto a carefully compared copy of the dedication and certificates
Dated this 1st day of February 1911

John B. La Fountain
Clerk and Gen. Dep.

STATE OF MICHIGAN } ss
COUNTY OF WAYNE }

On this the 12th day of October 1901 before me a Notary Public in and for said county personally appeared the above named Hugo Scherer and Clara Scherer his wife known to me to be the same persons who executed the above dedication and who acknowledged the same to be their free act and deed

Chas F McElroy Notary Public
Wayne County Michigan

Examined and Approved
Oct 19 1901
John F. Wilkinson
Deputy Auditor General

Approved October 24th 1901

W. W. A. Murreland

Commissioner of Public Works

STATE OF MICHIGAN } ss
County of Wayne }

We W. S. Ireland Def. Register of Deeds and Mason L. Brown Surveyor, hereby certify that we have each carefully compared this copy with the original Hugo Scherer's Subdivision of O.L. 24, Lieb Farm North of Farnsworth Ave. Also Lots 13, 14, 15, 16, 17, and Northernly 690 ft. of Lot 12 of Scotts Sub of Peter Girard Estate, Lieb Farm City of Detroit Wayne Co., Michigan and that it is an exact copy thereof and of the whole of such original map or plat

W. S. Ireland Def. Register of Deeds
Mason L. Brown Surveyor

REGISTER OF DEEDS OFFICE } ss
WAYNE COUNTY
This instrument was received for record this 25th day of Oct. 1901 at 11th o'clock A.M. and recorded in Liber 22 of Plats on page 52, as proper certificate was furnished in compliance with Sect. 135, of Senate Bill No. 194 File 212, Act of 1893.
W. S. Ireland
Deputy Register of Deeds

The Streets on the annexed plat conform to the general plan of the City

S. A. Ferguson
City Engineer

KNOW ALL MEN BY THESE PRESENTS, that WE, Hugo Scherer and Clara Scherer his wife, have caused the land embraced in the above plat to be surveyed, laid out and platted to be known as Hugo Scherer's Subdivision of O.L. 24, Lieb Farm North of Farnsworth Ave. Also Lots 13, 14, 15, 16, 17, and Northernly 690 ft. of Lot 12 of Scotts Sub of Peter Girard Estate, Lieb Farm City of Detroit Wayne Co., Michigan and that the Streets and Alleys shown on said plat are hereby dedicated to the use of the public.

Witness our hands and seals this 12th day of October A. D. nineteen hundred and one.

In presence of Hugo Scherer [L.S.]
Clara Scherer [L.S.]
F. C. Pahlmeyer
J. D. Rose

Sub of Peter Girard Estate, Lieb Farm City of Detroit Wayne Co., Michigan

Huron

1778
NOV. 10 1993

RESOLUTION OF VILLAGE OF KINDE BOARD

On Motion by *Joe Wagoner*, seconded
by *Derald D. ...*, the following resolution was adopted by the Village
of Kinde Board:

WHEREAS, the Village of Kinde Board has determined that the existing platted street known as Frank Street from Main Street to John Street and continuing from John Street South 132 feet, should be discontinued for the health, welfare, comfort and safety of the people of the Village of Kinde; and

WHEREAS, the Village of Kinde Board has held a hearing regarding whether Frank Street from Main Street to John Street and continuing from John Street South 132 feet, should be discontinued; and

WHEREAS, at said public hearing the Village Board having considered the comments of the public attending and the standards set forth in MCL 560.257; MSA 26.430(257);

NOW THEREFORE, BE IT RESOLVED that the Village of Kinde Board hereby determines that it is necessary for the health, welfare, comfort and safety of the people of the Village of Kinde to discontinue the following platted street: Frank Street from Main Street to John Street and continuing from John Street South 132 feet, in the Village of Kinde, Huron County, Michigan.


BE IT FURTHER RESOLVED that a copy of this Resolution shall be recorded within thirty (30) days with the Register of Deeds for Huron County and a copy shall be sent to the State Treasurer.

Vote on Resolution:

Ayes: *7*

Nayes: *0*

Passed and adopted on the *9th* day of *November*, 1993.

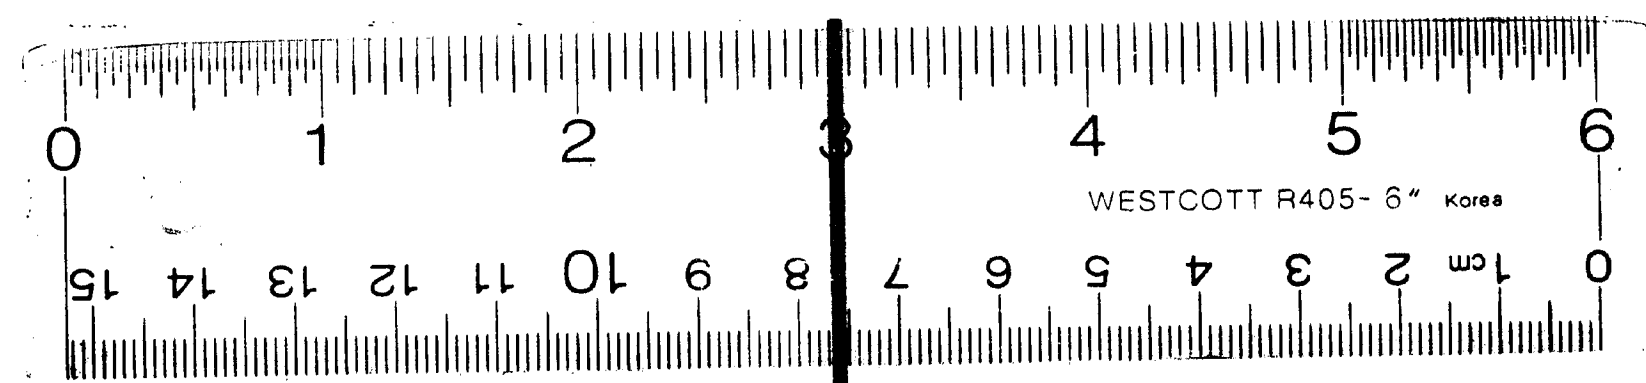

12 X