


SCHUHMACHER'S SUBD'N.
OF A PORTION OF P.C. 688
TOWNSHIP OF GRATIOT
WAYNE CO. MICHIGAN

MASON L. BROWN
CIVIL ENGINEER & SURVEYOR
82-23 CHAMBER COMMERCE
DETROIT MICH

SCALE = 200 FT PER INCH

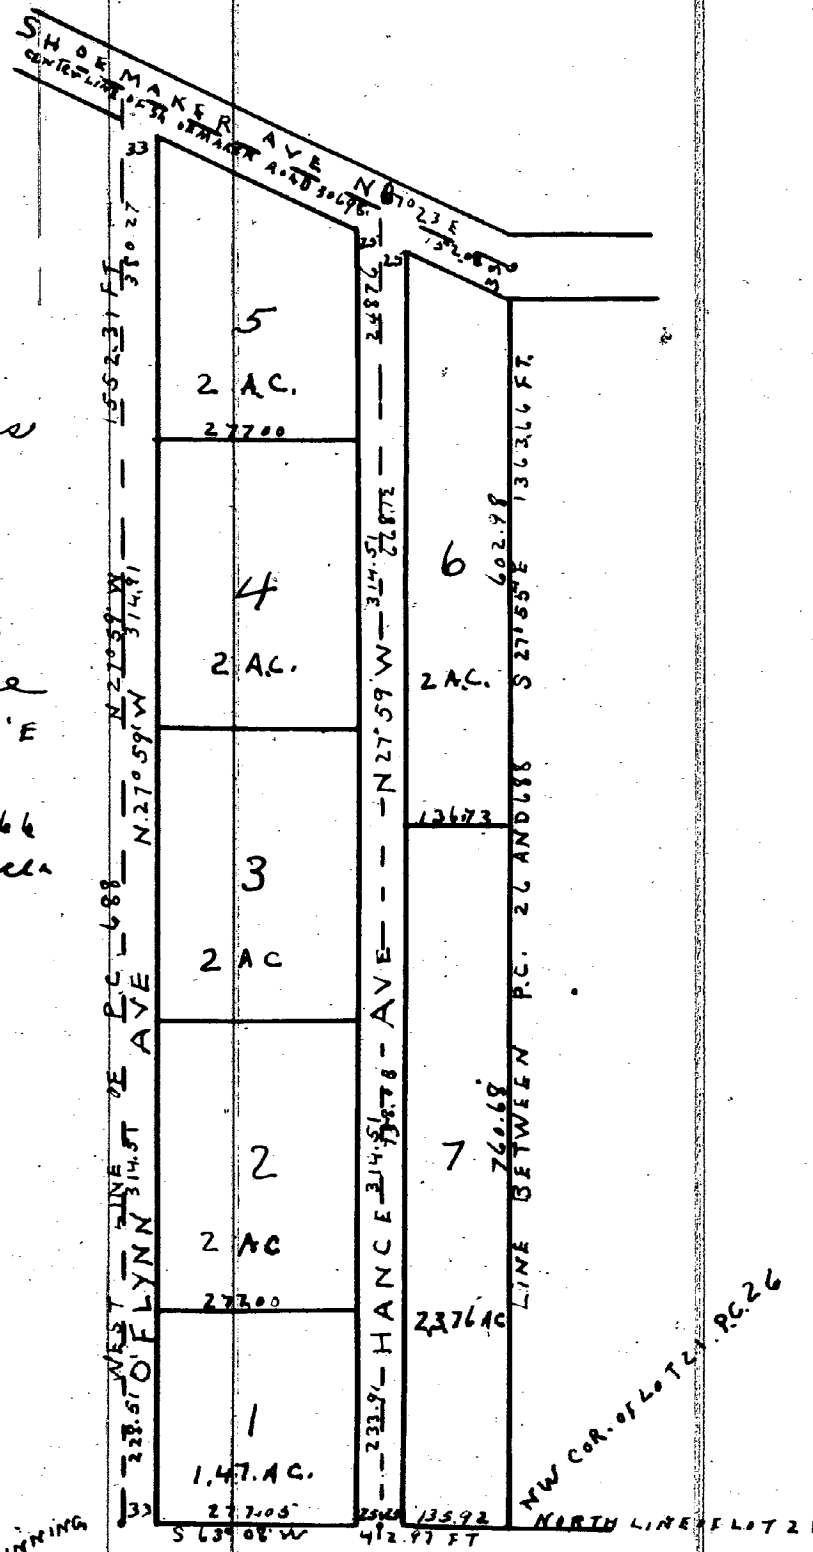

The property hereon platted is described as follows:
Beginning at a stake on the Westerly line of P.C. 688, Township of Gratiot, distant N 28° 04' W 1359.25 feet from the Northwest Corner of Lot 21 of the Sub. of P.C. 688, thence continuing N 27° 59' W 1352.31 feet to the center line of Schumacher Road, thence along the center line of Schumacher Road N 87° 23' E 459.05 feet to the Easterly line of P.C. 688, thence along the Easterly line of P.C. 688 S 37° 55' E 1363.66 feet to the Northwest corner of Lot 21 P.C. 26, thence S 63° 08' W 412.97 feet to the point of beginning

I hereby certify that this plat is a correct copy of the plat now on Register of Deeds office being made under the supervision of the Auditor General by tracing the plat on record and affixing thereto a carefully compared copy of the dedication and certificate.

Dated this 6th day of Feb'y 1911

John B. La Fayette
Clerk Aud. Gen. Dept.

I hereby certify that the above Plat is correct, and that Monuments consisting of Oak Stakes 1 1/4 inches square and 15 inches long have been placed in the Ground at all angles in the Boundaries, and at the intersection of all Streets or Streets and Alleys, as shown on plat by O.

DETROIT JAN. 10TH. 1902
Mason L. Brown
Engineer and Surveyor

Examined and Approved
January 18th 1902

John F. Wilkinson
Deputy Auditor General

KNOW ALL MEN BY THESE PRESENTS, that I
WILLIAM SCHUHMACHER (WIDOWER)

Have caused the land embraced in the above plat to be surveyed, laid out and platted, to be known as SCHUHMACHER'S SUBD'N. OF A PORTION OF P.C. 688, TOWNSHIP OF GRATIOT WAYNE Co, Michigan, and that the Streets and Alleys shown on said plat are hereby dedicated to the use of the public. Witness my hand and seal this the 11th day of JANUARY A.D. Nineteen Hundred and Two his mark
In presence of William X Schumacher [L.S.]

M.A. Brown
Mason L. Brown

STATE OF MICHIGAN } ss
County of WAYNE

We W. S. Ireland Dep. Register of Deeds, and MASON L. BROWN Surveyor, hereby certify that we have each carefully compared this copy with the original plat of SCHUHMACHER'S SUBD'N. OF A PORTION OF P.C. 688 TOWNSHIP OF GRATIOT WAYNE CO. MICHIGAN and that it is an exact copy thereof and of the whole of such original map or plat

W. S. Ireland Dep. Register of Deeds
Mason L. Brown Surveyor

STATE OF MICHIGAN } ss
COUNTY OF WAYNE

On this the 11th day of JANUARY 1902, before me a Notary Public in and for said county, personally appeared the above named WILLIAM SCHUHMACHER (WIDOWER)

known to me to be the same persons who executed the above dedication and who acknowledged the same to be his free act and deed

W. H. Woodbury Notary Public
Wayne County Michigan

REGISTER OF DEEDS OFFICE } ss
WAYNE COUNTY
This instrument was received for record this 21 day of April 1902 at 2 o'clock P.M. and recorded in Liber 22 of Plats, on page 68 as proper certificate was furnished in compliance with Sect. 135, of Senate Bill No. 199 P.C. 217 Act of 1893
W. S. Ireland
Deputy REGISTER OF DEEDS