


M^CLAUGHLIN'S

Sub^d of part of FRAC'L SEC. 2 -

BETWEEN GRAND RIVER & M^CGRAN AVES -

DETROIT, MICH -

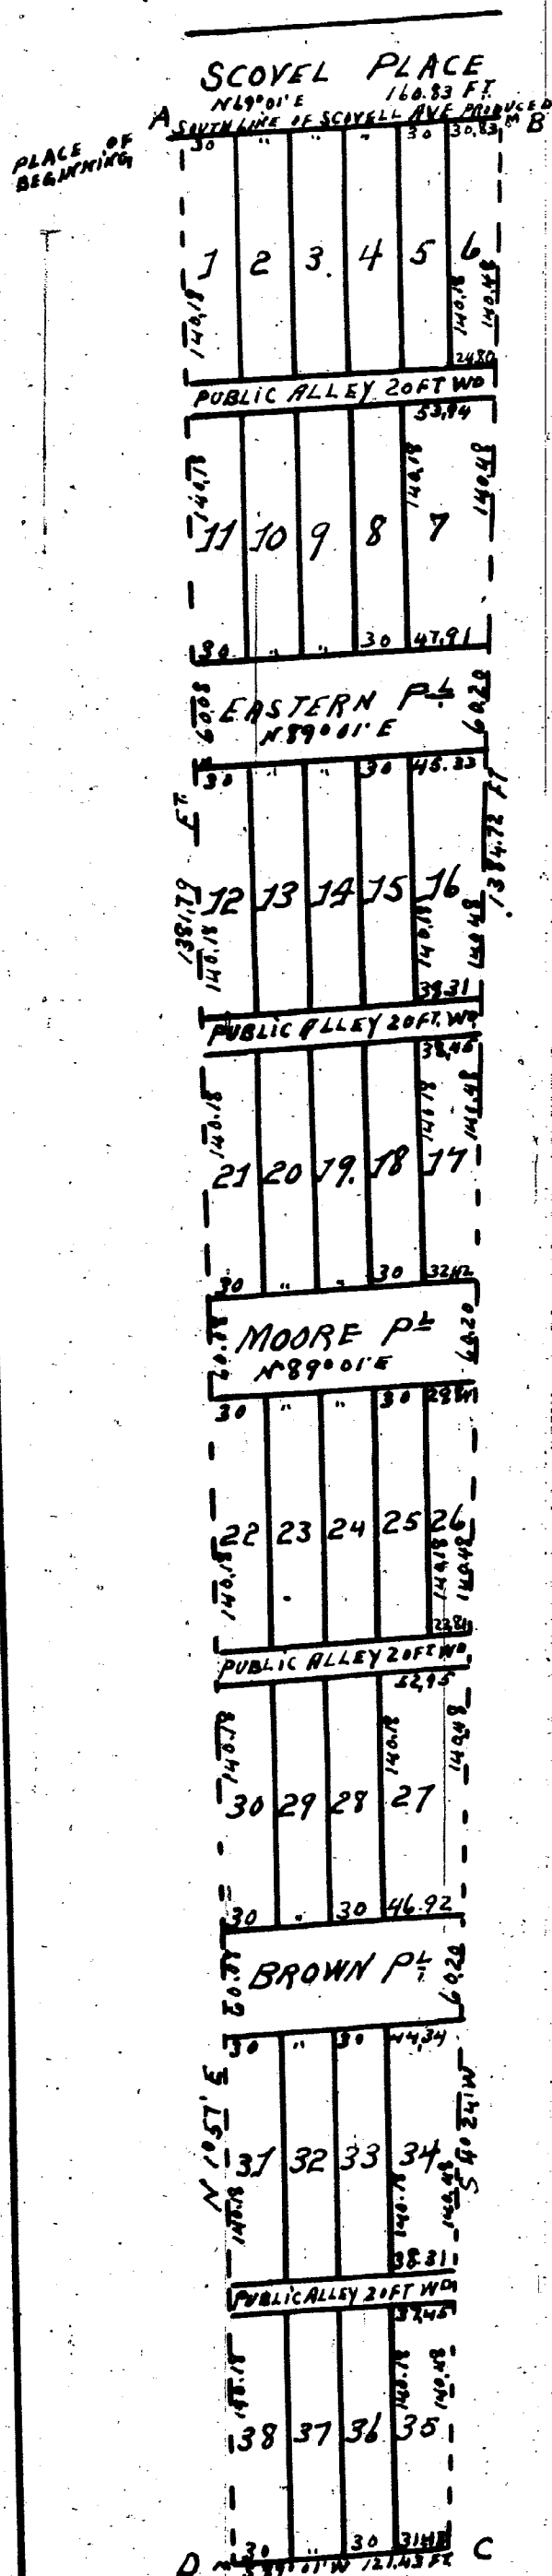

Know all men by these presents that we Joseph M. McLaughlin & Josephine M. McLaughlin his wife & Robert J. McLaughlin & Margaret S. McLaughlin his wife have caused to be made for record this map of McLaughlin Subdivision of part of Fractional section 2 T.2.S.R.11.E between McGran & Grand River Avenues Detroit Michigan by Thomas Campau & son Surveyors & we hereby adopt the same & dedicate the streets & alleys shown for the use of the public

In presence of
Geo. E. Epstear
Arthur J. Stock

Witness our hands & seals this Eighth day of February A.D. Eighteen hundred & nineteen
Joseph R. McLaughlin [LS]
Robert McLaughlin [LS]
Margaret S. McLaughlin [LS]
Josephine M. McLaughlin [LS]

State of Michigan } ss
County of Wayne }

On this eighth day of February A.D. Eighteen hundred & nineteen before me the undersigned a Notary Public in and for said County personally appeared Joseph R. McLaughlin & Josephine M. McLaughlin his wife & Robert J. McLaughlin & Margaret S. McLaughlin his wife known to me to be the same persons who executed the above instrument and who acknowledged the same to be their free act & deed

Geo. E. Epstear
Notary Public Wayne Co Mich.

We hereby certify that the plat hereon delineated is a correct one & that permanent monuments consisting of White Oak stakes have been planted at points marked M as thereon shown at all angles in the boundaries of the land platted and at all intersections of streets & alleys

Thomas Campau & son
Surveyors

Examined and approved
February 18th 1897
John F. Wilkinson
Deputy Auditor General

State of Michigan } ss
County of Wayne }

We S.R. Kingsley Register of Deeds & Thomas Campau and son Surveyors hereby certify that we have each carefully compared this copy with the original plat of McLaughlin Subdivision of part of Fractional section 2 T.2.S.R.11.E between McGran and Grand River Avenues, Detroit Michigan and that it is an exact copy thereof & of the whole of such original map or plat

S.R. Kingsley Register of Deeds
Thomas Campau & son Surveyors

Approved Oct. 26th 1901

D.W. H. Moreland
Commissioner of Public Works

REGISTER OF DEEDS OFFICE } ss
WAYNE COUNTY
This instrument was received for record this 31st day of Oct. 1901 at 9:22 o'clock A.M. and recorded in Liber 22 of Plats on page 53 as proper certificate was furnished in compliance with Sect. 125 of Senate Bill No. 199, File 212, Act of 1893.
S.R. Kingsley REGISTER OF DEEDS

The Streets on the annexed plat conform to the general plan of the city

S.A. Ferguson
City Engineer

I hereby certify that this plat is a correct copy of the plat now on record in the Register of Deeds office being made under the supervision of the Auditor General by tracing the plat on record and affixing thereto a carefully compared copy of the dedication and certificate

Dated this 3rd day of Feb'y 1911
John B. La Fayette
Clerk Aud Genl Dept

CITY TREASURER'S OFFICE
Detroit Mich Oct. 23. 1901
I hereby certify that according to the records of this office, all General City Taxes and special assessments against above described property are paid to date including the General City Taxes for 1901

WM B Thompson
City Treas.
Geo Doran

The following is a description of the land embraced in this plat.
Beginning at a point 50' in the south line of Scovell Avenue produced which point is 2652 feet distant on a course of N 89° 01' E from the intersection of said south line of Scovell Avenue produced with the Eastern line of Linwood Avenue & running thence N 89° 01' E along said south line of Scovell Avenue produced 180.83 feet to a point 'B' thence S 42° 24' W 1384.72 feet to the point 'C' thence S 89° 01' W 121.43 feet to a point 'D' thence N 1° 57' E 1381.79 feet to the place of beginning