

EUGENIA M THOMPSON'S SUBD'N

OF THAT PART OF LOTS 2 AND 3

BETWEEN BARKUME, CICOTTE, GILBERT ST'S AND SOUTHERN AVE


CICOTTE, GILBERT AND BARKUME'S SUB. OF LOTS 11, 13 AND 14 AND LOTS 1, 2, 3 OF LOT 15 OF

P.C. 266, SPRINGWELLS

WAYNE CO, MICH

MASON L BROWN & CO
CIVIL ENGINEERS & SURVEYORS
821-23 CHAMBER COMMERCE
DETROIT MICH

SCALE - 100 FT PER INCH

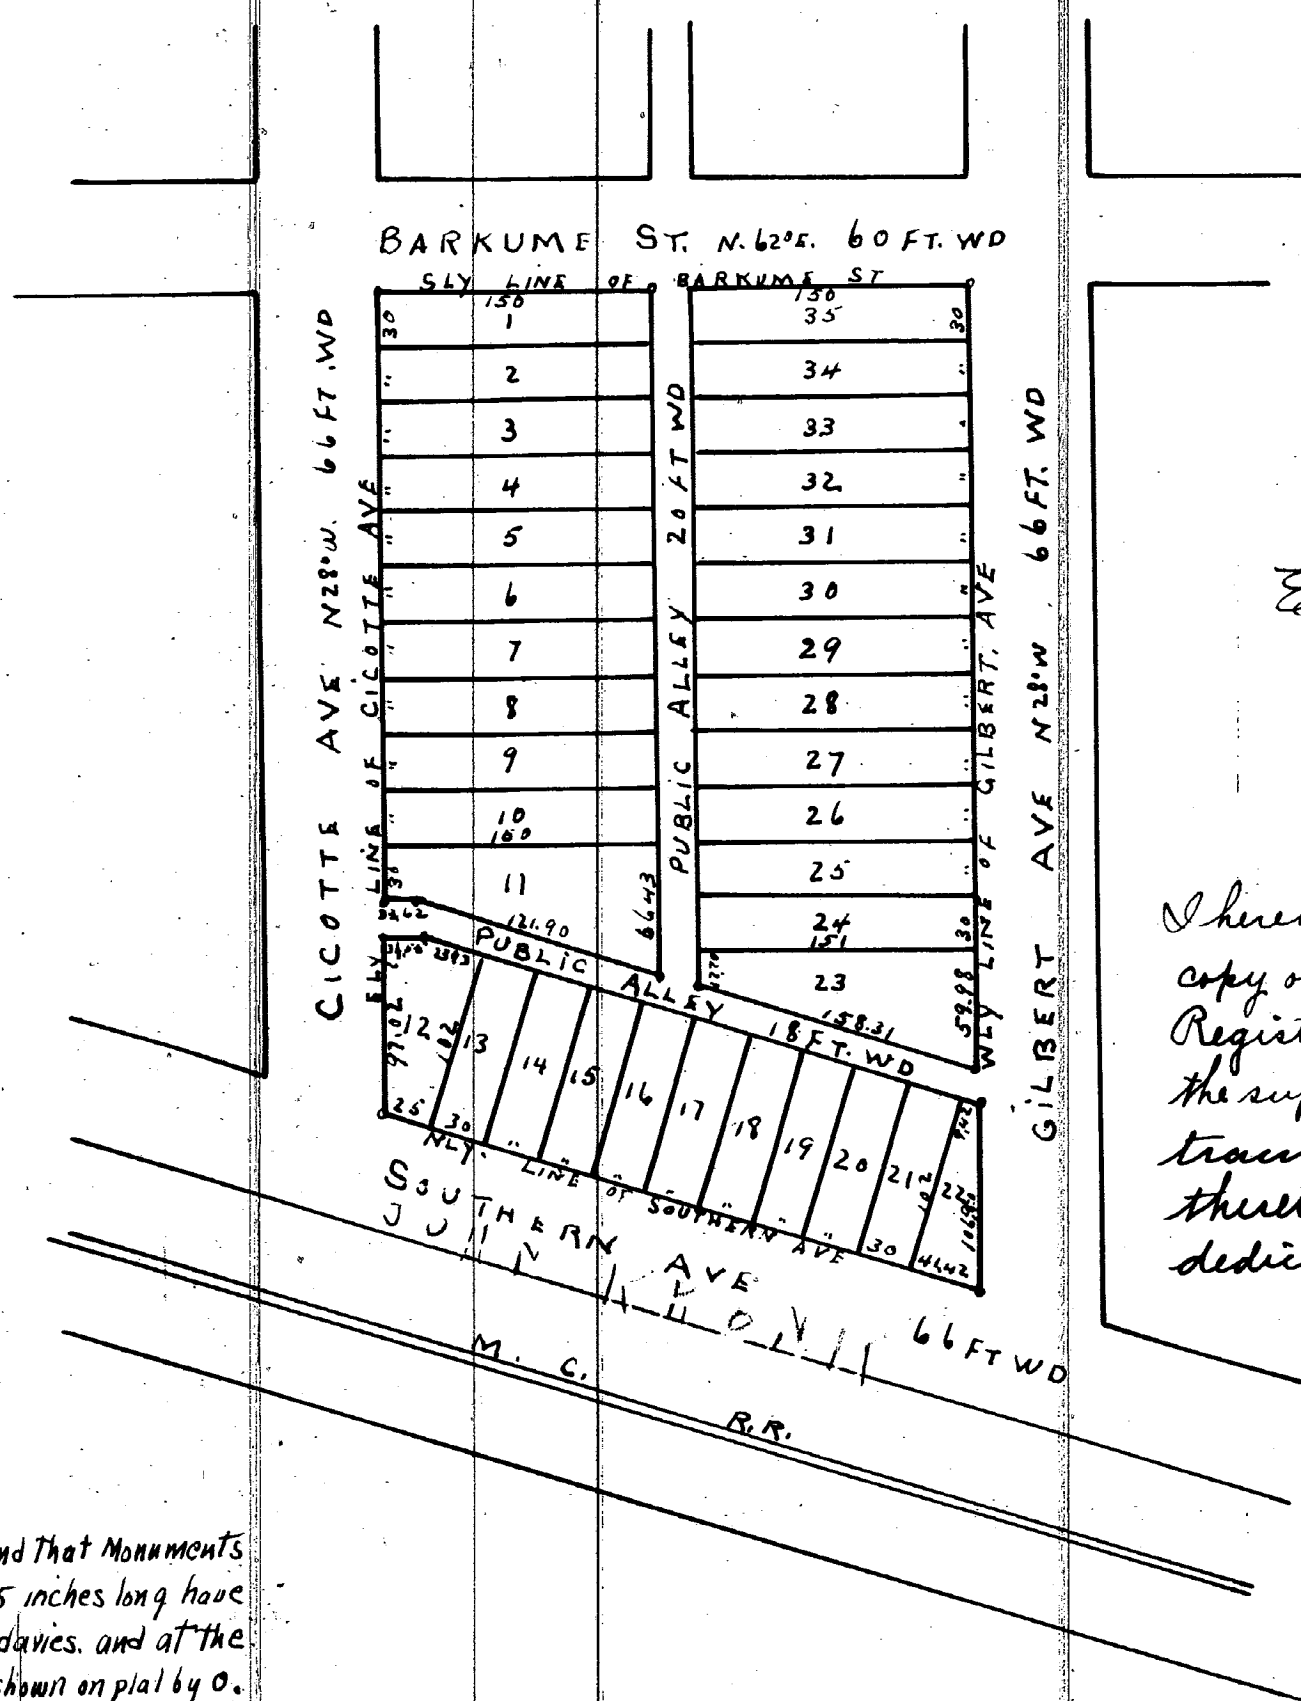

Examined and Approved
May 31, 1902
John F. Wilkinson
Deputy Auditor General

I hereby certify that this plat is a correct copy of the plat now on record in the Register of Deeds office being made under the supervision of the Auditor General by tracing the plat on record and affixing thereto a carefully compared copy of the dedication and certificate.
Dated this 4th day of Feb'y 1911
John B. LaFayette
Clerk and Gen. Deft

St. M. Chy.
Common Council
3-30-54
760-54

I hereby certify that the above plat is correct, and that monuments consisting of Oak Stakes 1/4 inches square and 15 inches long have been placed in the ground at all angles in the boundaries, and at the intersection of all streets or streets and alleys, as shown on plat by O.

Detrit May 14th, 1902
Mason L. Brown & Co.
Engineers and Surveyors

KNOW ALL MEN BY THESE PRESENTS that I
EUGENIA M. THOMPSON

Have caused the land embraced in the above plat to be surveyed laid out and platted to be known as between Barkume & Cicotte Gilbert & Southern Ave and Lots 1, 2, 3 of Lot 15 of P.C. 266, Springwells, Wayne Co Michigan and that the streets and alleys shown on said plat are hereby dedicated to the use of the public.

Witness my hand and seal this the 22nd day of May
A.D. Nineteen Hundred and two
In presence of

Chas. H. Northrop
Ralph Phelps, Jr.

REGISTER OF DEEDS OFFICE
WAYNE COUNTY
This instrument was received for record this
10th day of June 1902 at 8:30
o'clock A.M. and recorded in Liber 22
of Plats on page 74 as proper certificate was
furnished in compliance with Sect. 136 of Senate
Bill No. 199 File 212 Act of 1893
S. R. Kingale
Register of Deeds

STATE OF MICHIGAN } ss
COUNTY OF Wayne }
On this the 22nd day of May 1902, before
me, a Notary Public in and for said county, personally appeared the
above named EUGENIA M. THOMPSON

known to me to be the same person who executed the above dedication
and who acknowledged the same to be their free act and deed
Chas. H. Northrop Notary Public
Wayne County Michigan

STATE OF MICHIGAN } ss
COUNTY OF Wayne }
We S. R. Kingale Register
of Deeds and Mason L. Brown & Co. Surveyors hereby
certify that we have each carefully compared this copy with the original
Eugenia M. Thompson's subd'n of that part of lots 2 & 3 between Barkume
Plat of Cicotte Gilbert Sts & Southern Ave Cicotte Gilbert & Barkume sub of Lots 11-13 & 14
Lots 1, 2, 3 of Lot 15 of P.C. 266
Springwells Wayne Co Mich and that it is an exact copy thereof and of
the whole of such original map or plat
S. R. Kingale Register of Deeds
Mason L. Brown & Co. Surveyors