


F. W. LEMKE'S SUBDIVISION
OF WESTERLY 411.30 FT. OF LOT 3 P.C. 182
MAURICE MORAN FARM
CITY OF DETROIT
WAYNE CO., MICH.

Scale 60 feet to an Inch

Mason L. Brown
Civil Engineer & Surveyor
821 2-3 Chamber of Commerce
Detroit Mich

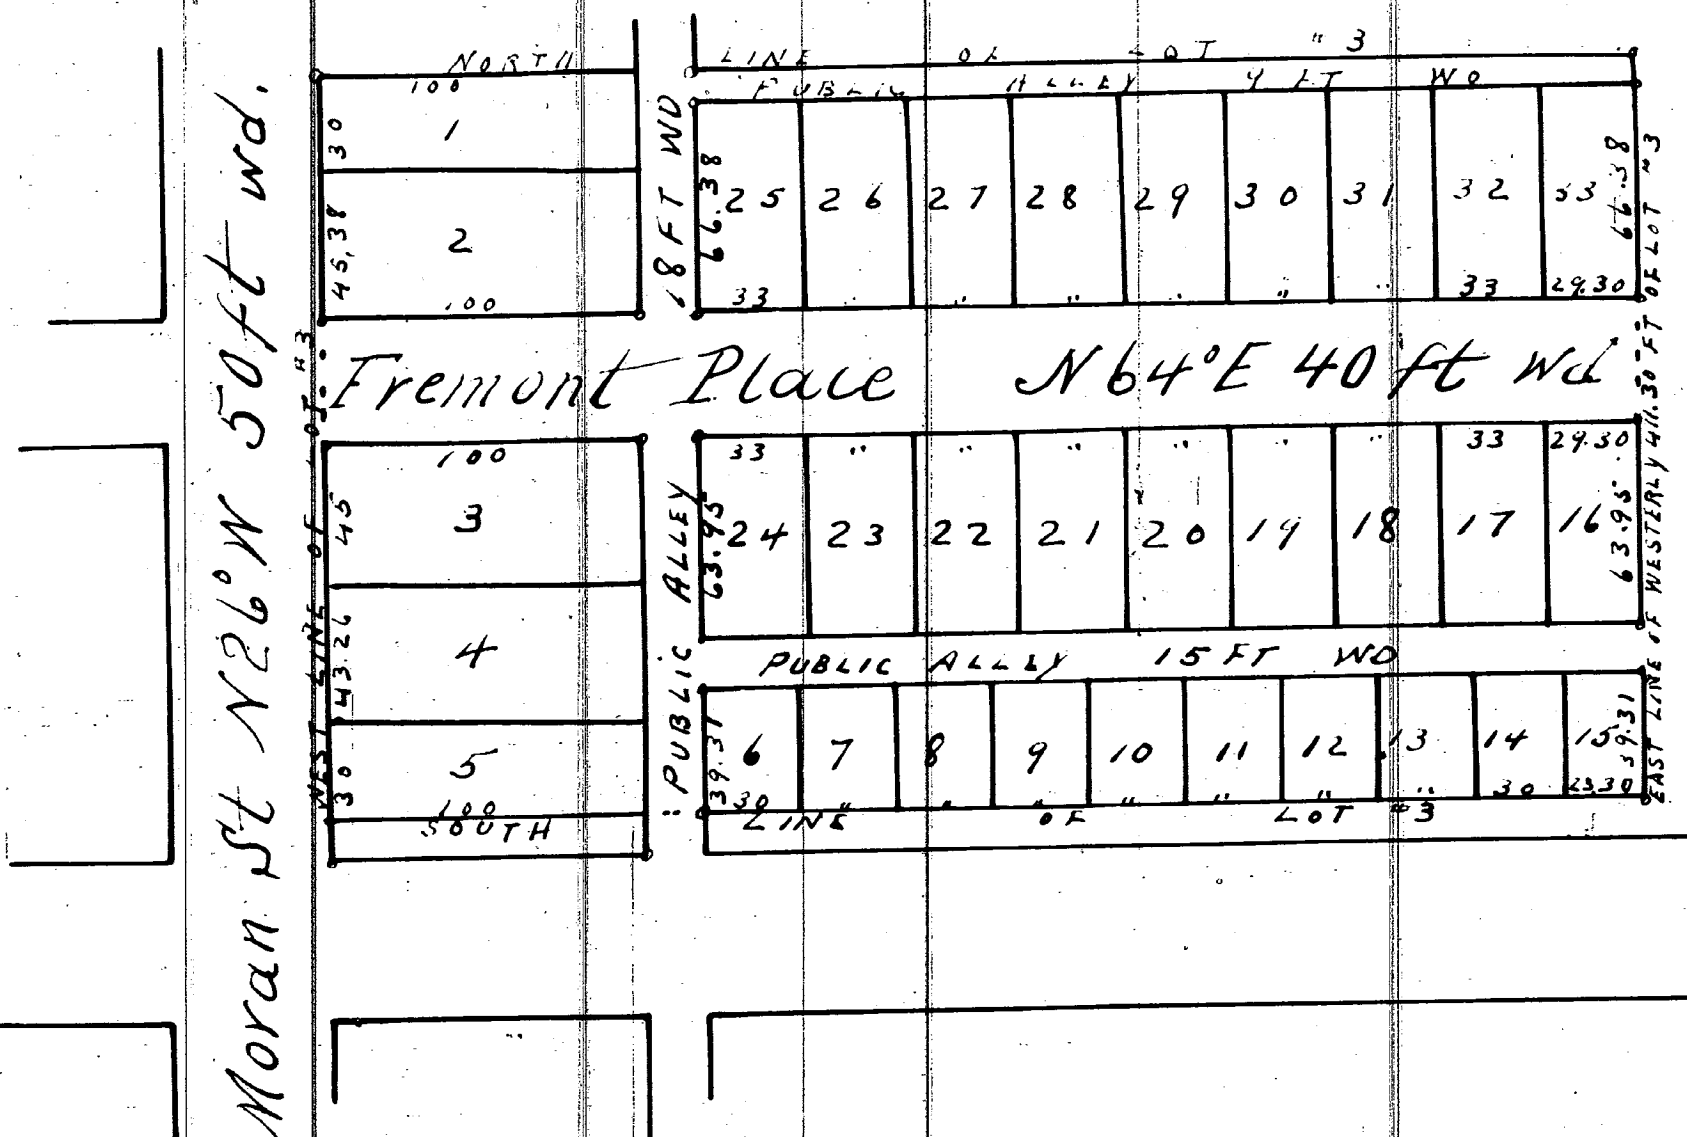

Approved September 12th 1901

D. W. H. Moreland

Commissioner of Public Works

I hereby certify that the above plat is correct, and that Monuments consisting of Oak Stakes 1 1/4 inches square and 15 inches long have been placed in the ground at all angles in the boundaries, and at the intersection of all streets or streets and alleys as shown on plat by O.

Detrit July 22nd 1901.
Mason L. Brown
Engineer and Surveyor

The streets on the annexed plat conform to the general plan of the City resolution adopted by the Common Council Aug 20, 1901

S. H. Ferguson
City Engineer

KNOW ALL MEN BY THESE PRESENTS, that WE Fred. W. Lemke and Dorothea Lemke his wife have caused the land embraced in the above plat to be surveyed, laid out and platted, to be known as F. W. Lemke's Sub of Westerly 411.30 ft of Lot 3 P.C. 182 Maurice Moran Farm City of Detroit Wayne Co. Michigan and that the streets and Alleys shown on said plat are hereby dedicated to the use of the public. Witness our hands and seals this the 29th day of July A. D. Nineteen Hundred and one in presence of
William D. Fox
Fred Lemke
Frederich W. Lemke
Dorothea Lemke

[L.S.]
[L.S.]

Examined and Approved
August 31, 1901
John F. Wilkinson
Deputy Auditor General

STATE OF MICHIGAN } ss
COUNTY OF Wayne }
On this the 29th day of July 1901 before me, a Notary Public in and for said county personally appeared the above named Fred. W. Lemke and Dorothea Lemke his wife known to me to be the same persons who executed the above dedication and who acknowledged the same to be their free act and deed
William D. Fox Notary Public
Wayne County Michigan

STATE OF MICHIGAN } ss
County of Wayne }
We S. R. Kingeley Register of Deeds and Mason L. Brown Surveyor hereby certify that we have each carefully compared this copy with the original plat of F. W. Lemke's Sub of Westerly 411.30 ft of Lot 3 P.C. 182 Maurice Moran Farm City of Detroit Wayne Co. Mich. and that it is an exact copy thereof and of the whole of such original map or plat
S. R. Kingeley Register of Deeds
Mason L. Brown Surveyor

REGISTER OF DEEDS OFFICE } ss
WAYNE COUNTY }
This instrument was received for record this 13th day of Sept 1901 at 9:52 o'clock A.M. and recorded in Liber of Plats on page 46 as proper certificate was furnished in compliance with Sect. 135 of Senate Bill No. 199, File 212, Act of 1893.
S. R. Kingeley Register of Deeds

I hereby certify that this plat is a correct copy of the plat now on record in the Register of Deeds office being made under the supervision of the Auditor General by tracing the plat on record and affixing thereto a carefully compared copy of the dedication and certificates

Dated this 1st day of February 1911

John B. La Fournier
Clerk and Gen. Dep't