

GAUKLER'S INSURANCE AGENCY SUB.

OF PART OF O.L. 3, NORTH OF CANFIELD AVE


DEQUINDRE FARM CITY OF DETROIT

WAYNE CO.

MICH

MASON L. BROWN
CIVIL ENGINEER & SURVEYOR
820-23 CHAMBER COMMERCE
DETROIT MICH

SCALE - 50 FT. PER INCH

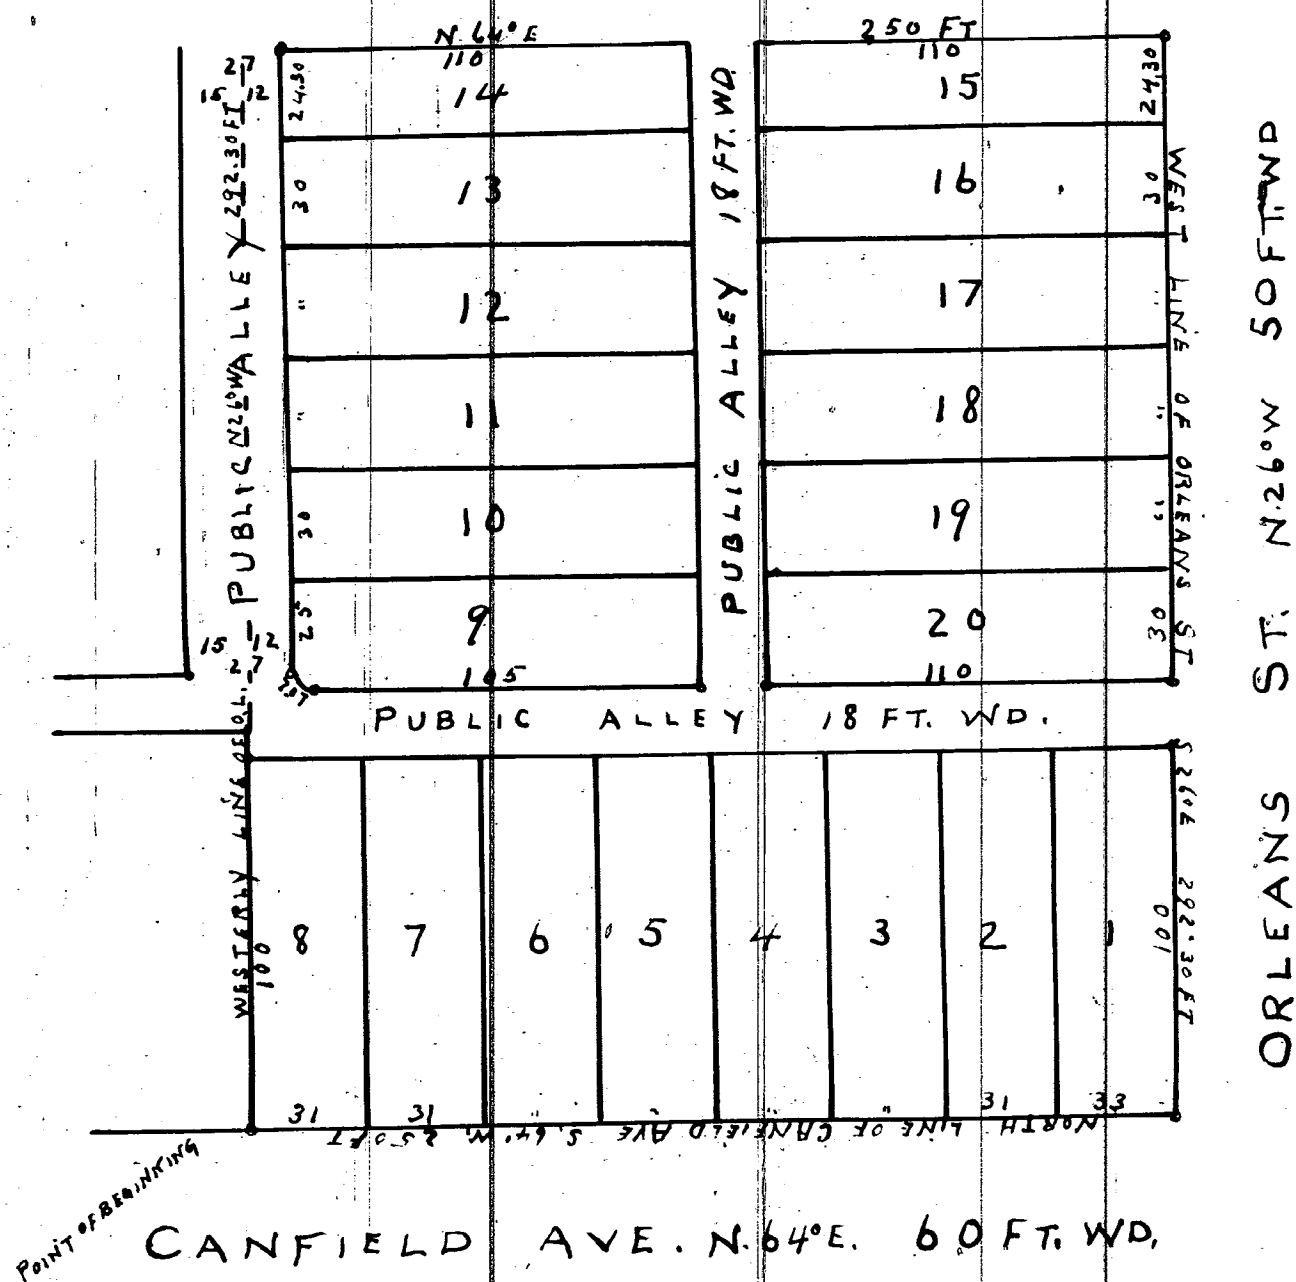

Description

The property herein platted is described as follows:
Beginning at the intersection of the westerly line of O.L. 3 of the Dequindre farm with the northerly line of Canfield Ave. thence along the westerly line of said O.L. 3 N. 26° W. 292.30 ft., thence N. 64° E. 250 feet to the west side of Orleans St. thence along the west line of Orleans St. S. 26° E. 292.30 feet to the north line of Canfield Ave. thence along the north line of Canfield Ave. S. 64° W. 250 feet to the point of beginning.

I hereby certify that this plat is a correct copy of the plat now on record in the Register of Deeds office being made under the supervision of the Auditor General by tracing the plat on record and affixing thereto a carefully compared copy of the dedication and certified tax.

Dated this 2nd day of Feb. 1911

John B. La Fountain
Clerk and Gen. Dep.

I hereby certify that the above plat is correct, and that Monuments consisting of oak stakes 1 1/4 inches square and 15 inches long have been placed in the ground at all angles in the boundaries, and at the intersection of all streets or streets and alleys, as shown on plat by O. D. 11 1901

Mason L. Brown
Engineer and Surveyor

KNOW ALL MEN BY THESE PRESENTS, that
Arthur H. Gaukler (summarized)

Have caused the land embraced in the above plat to be surveyed, laid out and platted, to be known as GAUKLER'S INSURANCE AGENCY SUB. OF PART OF O.L. 3 NORTH OF CANFIELD AVE., DEQUINDRE FARM CITY OF DETROIT WAYNE CO., Michigan, and that the streets and alleys shown on said plat are hereby dedicated to the use of the public. Witness my hand and seal this 12th day of October A. D. NINETEEN HUNDRED AND ONE

In presence of
Earl Winger
Albert Shain

Arthur H. Gaukler [L.S.]

REGISTER OF DEEDS OFFICE }
WAYNE COUNTY }
This instrument was received for record this 25 day of Dec 1901 at 8:45 o'clock A.M. and recorded in Liber 22 of Plats on page 57 as proper certificate was furnished in compliance with Sect. 135 of Senate Bill No. 199 Filed 24 Act of 1893
W. S. Ireland
Deputy Register of Deeds

The streets on the annexed plat conform to the general plan of the City

S. A. Ferguson
City Engineer

STATE OF MICHIGAN }
COUNTY OF WAYNE }

On this, the 12th day of October 1901, before me, a Notary Public in and for said County, personally appeared the above named Arthur H. Gaukler (summarized)

known to me to be the same person who executed the above dedication and who acknowledged the same to be his free act and deed

Earl Winger Notary Public
WAYNE County Michigan

STATE OF MICHIGAN }
County of WAYNE }

We W. S. Ireland Deputy Register of Deeds, and MASON L. BROWN Surveyor, hereby certify that we have each carefully compared this copy with the original plat of GAUKLER'S INSURANCE AGENCY SUB. OF PART OF O.L. 3 N. OF CANFIELD AVE., DEQUINDRE FARM CITY OF DETROIT WAYNE CO., MICH. and that it is an exact copy thereof and of the whole of such original map or plat

W. S. Ireland Dep. Register of Deeds
Mason L. Brown Surveyor

Approved October 24th 1901

D. W. H. Moreland

Commissioner of Public Works