

Hugo Scherers Subdivision

OF THE SOUTHERLY 250.00 FT. OF Q.L. 47 VAN DYKE FARM. P.C. 100 AND 679


City of Detroit

WAYNE CO. MICHIGAN

SCALE 50 FT. PER. INCH

MASON L. BROWN
CIVIL ENGINEER & SURVEYOR
821-23 CHAMBER COMMERCE
DETROIT MICH

GOETHE STREET N 61° 56' E

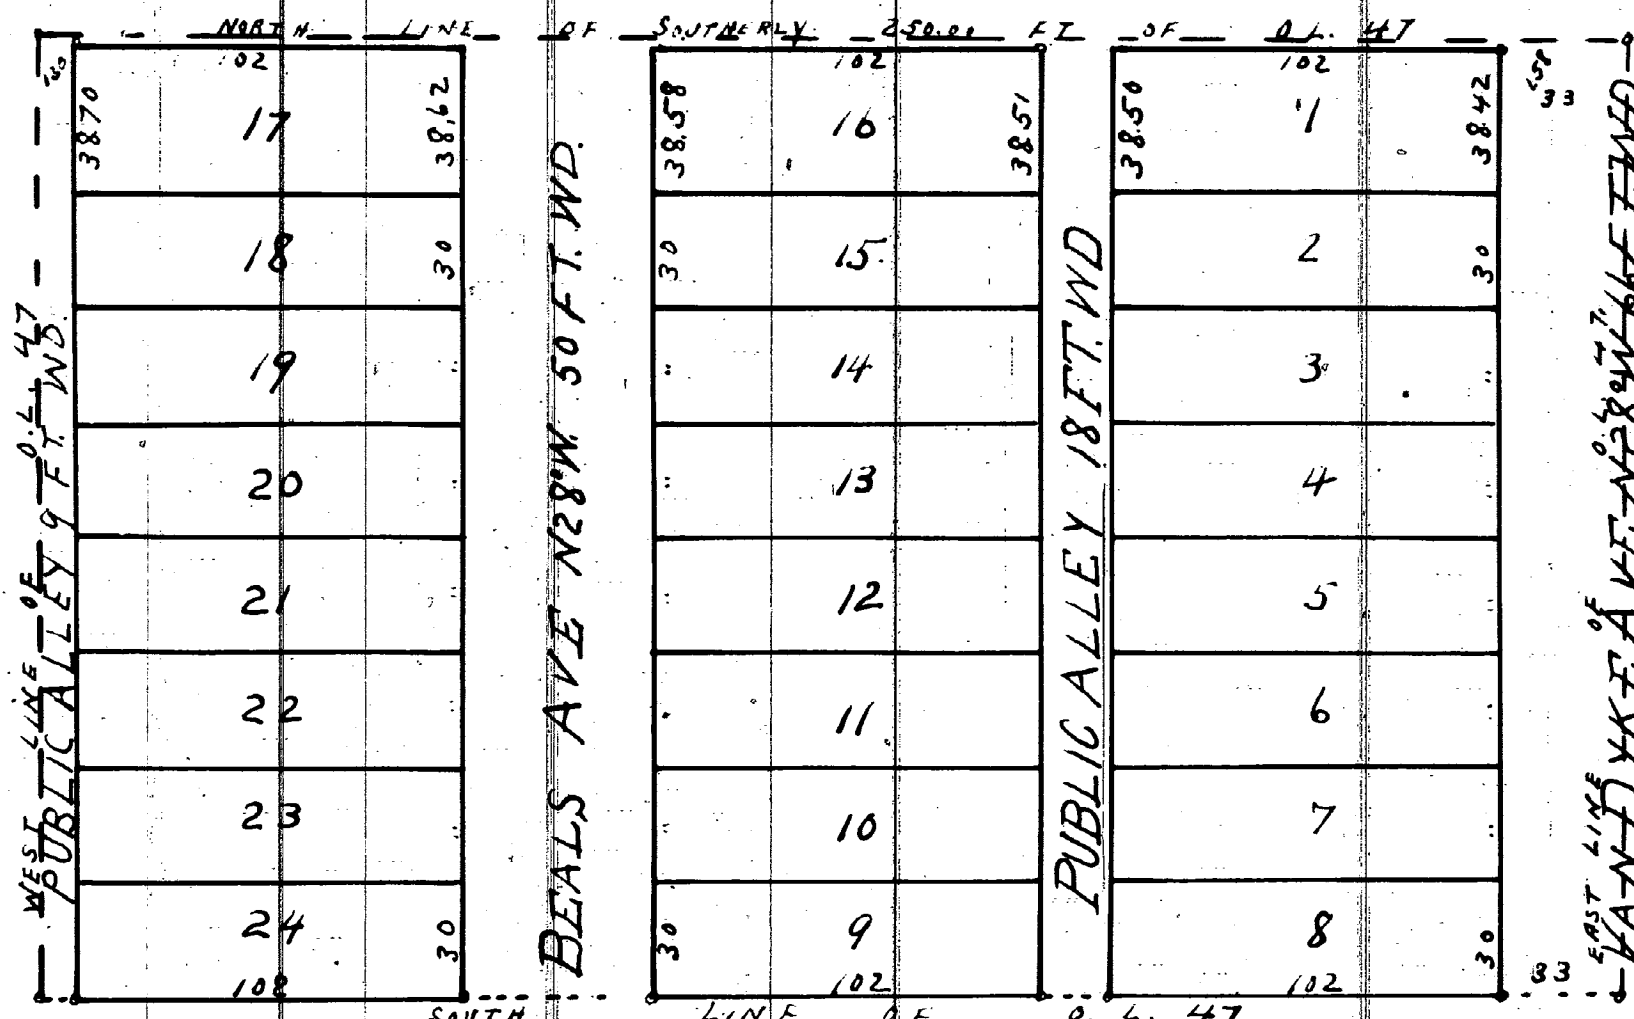

I hereby certify that this plat is a correct copy of the plat now on record in the Register of Deeds office being made under the supervision of the Auditor General by tracing the plat on record and affixing thereto a carefully compared copy of the dedication and certificate dated this 2nd day of Feb 1911
John B. LaFountain
Clerk And Gen. Supt.

I hereby certify that the above plat is correct, and that Monuments consisting of Oak Stakes 1 1/4 inches square and 15 inches long have been placed in the ground at all angles in the boundaries, and at the intersection of all streets or streets and alleys, as shown on plat by O.

Det. Oct. 23^d 1901

Mason L. Brown

Engineer and Surveyor

REGISTER OF DEEDS OFFICE

WAYNE COUNTY

This instrument was received for record this 3rd day of January 1902 at 10

o'clock P.M. and recorded in Liber 22

of Plats on page 57 as proper certificate was in presence of

furnished in compliance with Sect. 136, of Senate Bill No. 199 Filed 212, Act of 1899.

STATE OF MICHIGAN } ss
County of Wayne

We W. S. Ireland

of Deeds and Mason L. Brown

certify that we have each carefully compared this copy with the original

plat of Scherers Subdn. of the So. w. 1/4 of Q.L. 47 Van Dyke Farm

Wayne Co. Michigan and that it is an exact copy thereof and of

the whole of such original map or plat

W. S. Ireland

Mason L. Brown

Register of Deeds

Surveyor.

Examined and Approved

November 16th 1901

John F. Wilkinson

Deputy Auditor General

The Streets on the annexed plat conform to the general plan of the City

W. J. Ferguson

City Engineer

KNOW ALL MEN BY THESE PRESENTS, that WE

Hugo Scherer and Clara S. Scherer

his wife

Have caused the land embraced in the above plat to be surveyed laid

out and plotted to be known as Scherers Subdivision of the southerly 250.00 FT. of Q.L. 47

and that the Streets and

Alleys shown on said plat are hereby dedicated to the use of the public

Witness our hands and seals this 8th day of November

A.D. Nineteen Hundred and One

Hugo Scherer [L.S.]

Clara Scherer [L.S.]

Approved Jan 3^d 1902.

D. W. A. Moreland

COMMISSIONER OF PUBLIC WORKS.

STATE OF MICHIGAN } ss

COUNTY OF Wayne

On this the 8th day of Nov 1901 before

me a Notary Public in and for said county, personally appeared the

above named Hugo Scherer and Clara S. Scherer

his wife

known to me to be the same persons who executed the above dedication

and who acknowledged the same to be their free act and deed

F. J. Pollinger

Notary Public

Wayne County Michigan

P.C. 100 and 679 City of Detroit

Wayne Co. Michigan

and that it is an exact copy thereof and of

the whole of such original map or plat

W. S. Ireland

Mason L. Brown

Register of Deeds

Surveyor.

Examined and Approved

November 16th 1901

John F. Wilkinson

Deputy Auditor General

The Streets on the annexed plat conform to the general plan of the City

W. J. Ferguson

City Engineer

STATE OF MICHIGAN } ss

COUNTY OF Wayne

On this the 8th day of Nov 1901 before

me a Notary Public in and for said county, personally appeared the

above named Hugo Scherer and Clara S. Scherer

his wife

known to me to be the same persons who executed the above dedication

and who acknowledged the same to be their free act and deed

F. J. Pollinger

Notary Public

Wayne County Michigan