

SUBDIVISION

OF LOTS 12, 13 AND LOTS A OF HARRAH & BRANDENBURG'S ST AUBIN AVENUE SUBDIVISION


OF PART OF OUT LOTS 46 & 47 ST AUBIN FARM & OUT LOT 25 WITHERELL FARM

CITY OF DETROIT WAYNE CO. MICHIGAN

MICHIGAN

MASON L. BROWN
CIVIL ENGINEER & SURVEYOR
820-1-2-3 CHAMBER OF COMMERCE
DETROIT MICHIGAN

Scale 50 feet = 1 inch

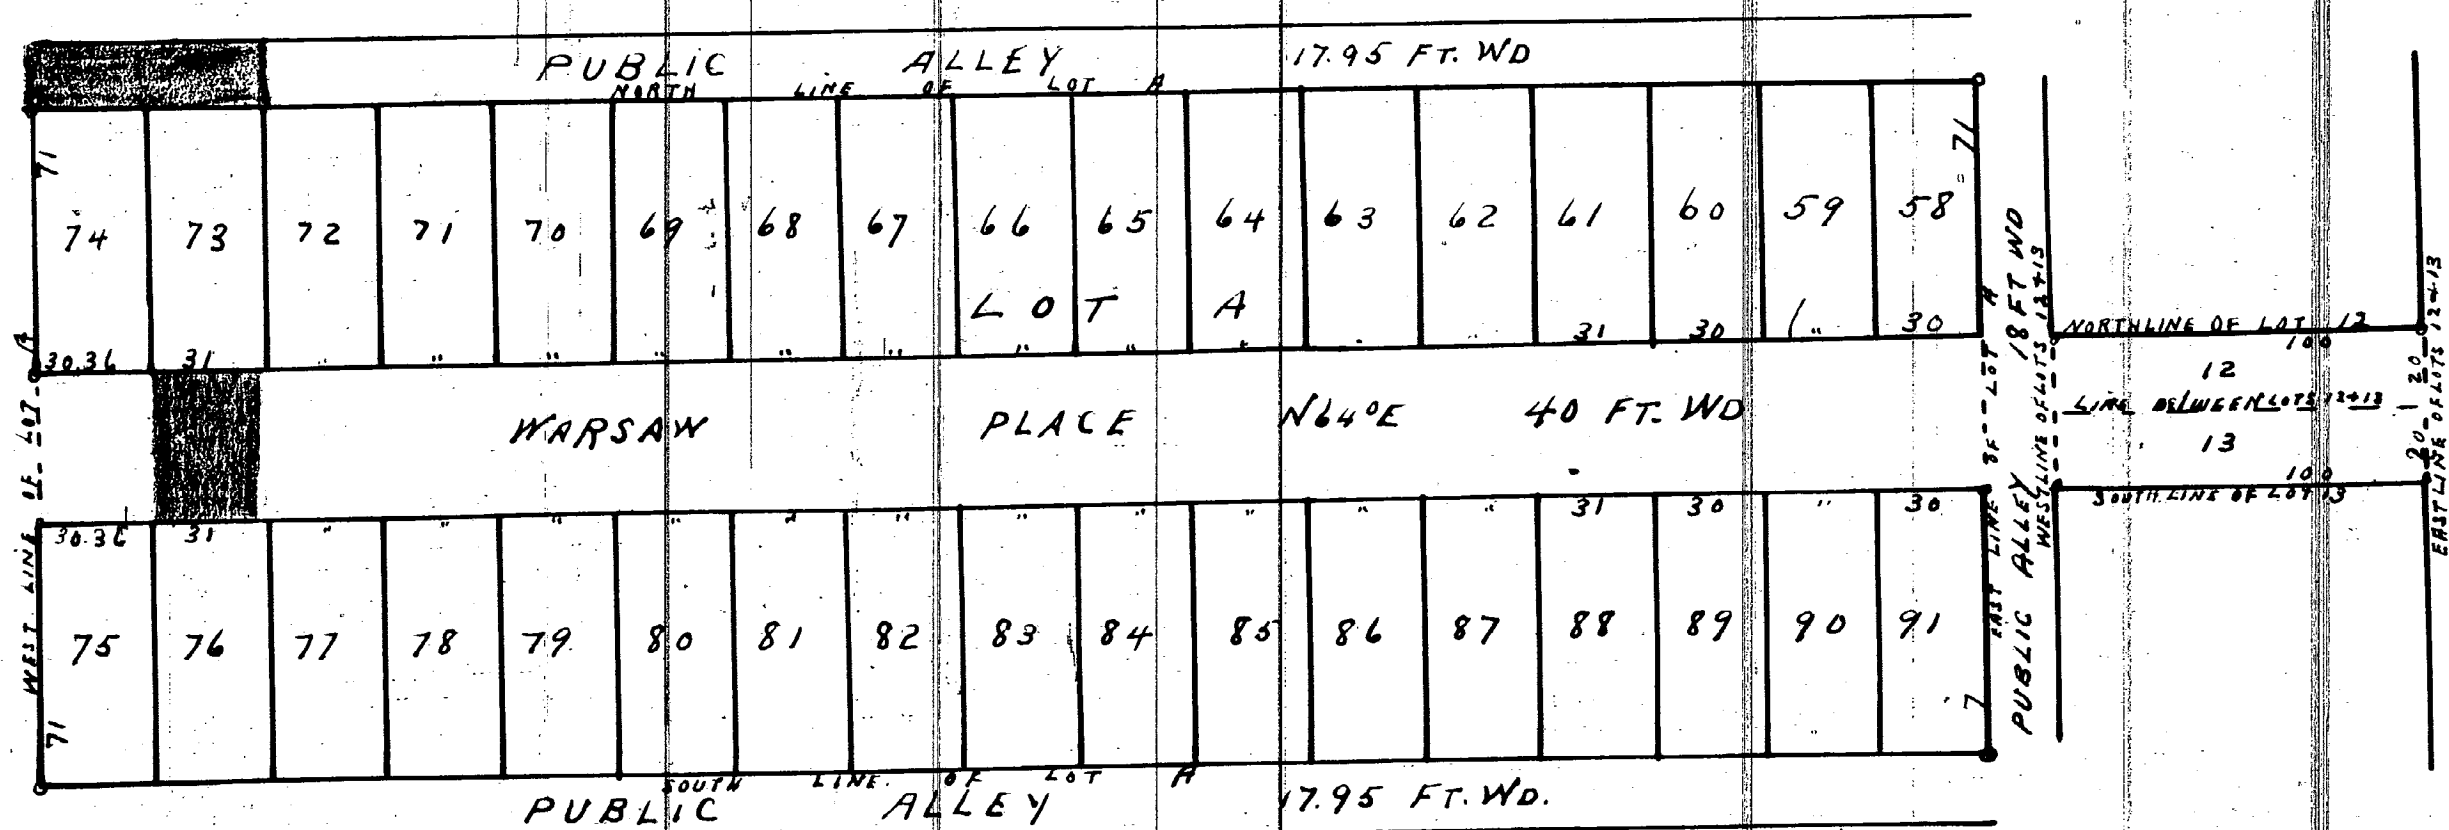

Common Council
9-21-54
866-54

I hereby certify that the above plat is correct, and that monuments consisting of Oak Stakes 1/4 inches square and 15 inches long have been placed in the ground at all angles in the boundaries and at the intersection of all streets or streets and alleys as shown on plat by 0

Detrait Feb 2 1898.
Mason L. Brown
Engineer and Surveyor

Examined and approved
July 7th 1898
John F. Wilkinson
Deputy Auditor General

KNOW ALL MEN BY THESE PRESENTS, that WE
CHARLES W. HARRAH and LELA HARRAH (his wife)
WILLIBROD BRANDENBURG & CHRISTINA BRANDENBURG (his wife)
Have caused the land embraced in the above plat to be surveyed, laid out and platted, to be known as SUBDIVISION OF LOTS 12, 13 AND LOTS A OF HARRAH & BRANDENBURG'S ST AUBIN AVENUE SUBDIVISION, OF PART OF OUT LOTS 46 & 47, ST AUBIN FARM AND OUT LOT 25, WITHERELL FARM, CITY OF DETROIT, WAYNE CO., MICHIGAN, and that the streets and alleys shown on said plat have hereby dedicated to the use of the public.

Witness our hands and seals this the second day of February
A. D. Eighteen Hundred and Ninety Eight
In presence of
Charles W. Harrah [L.S.]
Lela Harrah [L.S.]
May Hombach
Robert Bell
Willibrod Brandenburg [L.S.]
Christina Brandenburg [L.S.]

I hereby certify that this plat is a correct copy of the plat now on record in the Register of Deeds office being made under the supervision of the Auditor General by tracing the plat on record and affixing thereto a carefully compared copy of the dedication and certificate

Dated this 23rd day of July 1911
John B. LaFountaine
Clerk and Deputy

STATE OF MICHIGAN } ss
COUNTY OF WAYNE }
On this the second day of February 1898, before me, a Notary Public in and for said county, personally appeared the above named CHARLES W. HARRAH & LELA HARRAH his wife WILLIBROD BRANDENBURG and CHRISTINA BRANDENBURG (his wife) known to me to be the same persons who executed the above dedication and who acknowledged the same to be their free act and deed
Edmund W. Gregory Notary Public
WAYNE County, Michigan

STATE OF MICHIGAN } ss
COUNTY OF WAYNE }
We W. S. Ireland Dep. Register of Deeds, and MASON L. BROWN Surveyor, hereby certify that we have each carefully compared this copy with the original plat of OF PART OF OUT LOTS 46 & 47, ST AUBIN FARM AND OUT LOT 25, WITHERELL FARM, CITY OF DETROIT, WAYNE CO. MICHIGAN and that it is an exact copy thereof and of the whole of such original map or plat
W. S. Ireland Dep. Register of Deeds
Mason L. Brown Surveyor.

CITY TREASURER'S OFFICE

Detroit Mich July 12, 1900
I hereby certify that according to the records of this office all General City Taxes and special assessments against above described property are paid to date including the General City Taxes for 1899

WM. B. Thompson City Treas.
per Warren

APPROVED. Aug 21, 1900
J. McMillan
Marshall H. Godfrey

BOARD OF PUBLIC WORKS
CITY OF DETROIT
WAYNE CO. MICH.

REGISTER OF DEEDS OFFICE
WAYNE COUNTY
This instrument was received for record this 8th day of Oct 1900 at 2 o'clock P.M. and recorded in Liber 21 of Plats on page 98 as proper certificate was furnished in compliance with Sect 125 of Gen. Act. No 199 File 212 Act of 1893

W. S. Ireland
Deputy REGISTER OF DEEDS