

# MULLANE'S PLAT

## OF PART OF WALTER CRANE FARM. P.C. 39.

### SOUTH OF DIX AVENUE


### CITY OF DETROIT

### WAYNE CO., MICHIGAN


11159

SCALE = 50 FT. PER INCH

Mason L. Brown  
Engineer & Surveyor  
820-23, Chamber of Commerce  
Detroit Michigan

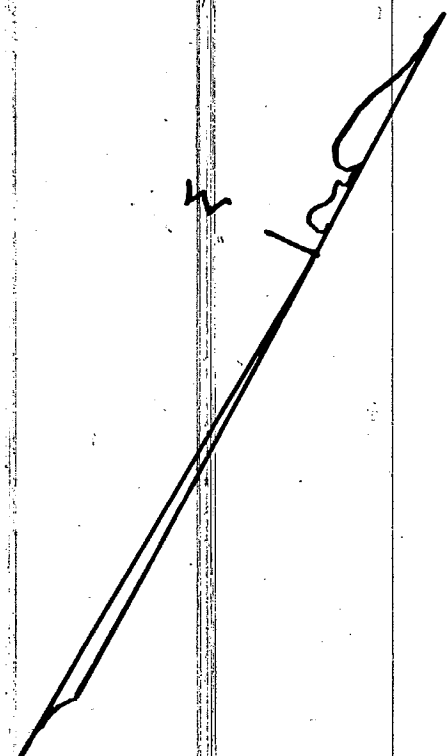

Dix Avenue N 61° 18' E 66 ft. wd.

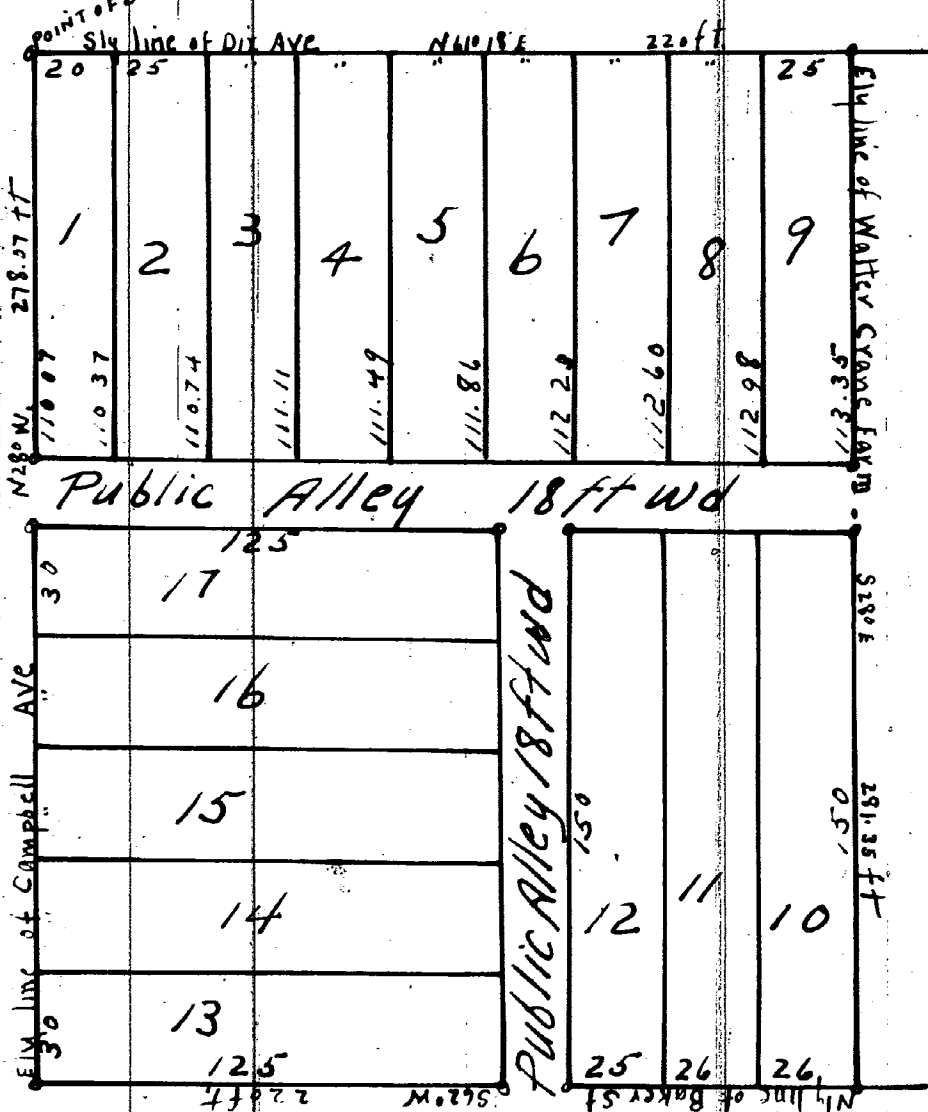

Approved April 11<sup>th</sup> 1902

D. W. H. Mareland  
Commissioner of Public Works.

The Streets on the annexed plat conform  
to the general plan of the City  
S. A. Ferguson  
City Engineer

CITY TREASURER'S OFFICE  
Detroit, Mich. Mar. 29-1902

I hereby certify that according to the records of this office all General City Taxes and special assessments against above described property are paid to date including the General City Taxes for 1901

Wm B Thompson  
Per Doran

I hereby certify that the above plat is correct, and that Monuments consisting of Oak Stakes 1 1/2 inches square and 15 inches long have been placed in the ground at all angles in the boundaries, and at the intersection of all streets or streets and alleys, as shown in plat by O.

Detroit, June 20<sup>th</sup> 1902  
Mason L. Brown & Co  
Engineer and Surveyor

Examined and Approved  
March 22, 1902  
John F. Wilkinson  
Deputy Auditor General

STATE OF MICHIGAN } ss  
County of Wayne  
We S. R. Kingsley Register of Deeds and Mason L. Brown & Co Surveyors hereby certify that we have each carefully compared this copy with the original Mullane's Plat of Part of Walter Crane Farm P.C. 39, South of Dix Avenue City of Detroit Wayne Co Michigan and that it is an exact copy thereof and of the whole of such original map or plat  
S. R. Kingsley Register of Deeds  
Mason L. Brown & Co Surveyor

STATE OF MICHIGAN } ss  
County of Wayne  
On this, the 17<sup>th</sup> day of March 1902, before me, a Notary Public in and for said county, personally appeared Thomas P. Brown President & Treasurer, and Joseph E. Brandt Secretary of the Society of Redemptionist Fathers a corporation organized under and by virtue of the laws of the State of Michigan by whom this plat and instrument of dedication was executed in the name and behalf of said Society of Redemptionist Fathers, and to me known to be the same persons who executed said plat and dedication and who have acknowledged that they have executed the same as such President & Treasurer & Secretary, and that the execution thereof was their free act and deed of said Society of Redemptionist Fathers

James B. Sewald  
Notary Public  
Wayne County  
Michigan

REGISTER OF DEEDS OFFICE } ss  
WAYNE COUNTY  
This instrument was received for record this 11<sup>th</sup> day of April 1902 at 2 o'clock P. M. and recorded in Liber 22 of Plats on page 66 as proper certificate was furnished in compliance with Sect. 135, of Senate Bill No. 199 File 212, Act of 1893  
S. R. Kingsley  
REGISTER OF DEEDS

KNOW ALL MEN BY THESE PRESENTS, that the Society of Redemptionist Fathers a corporation organized under and by virtue of the laws of the State of Michigan have caused the land embraced in the above plat to be surveyed laid out and platted, to be known as Mullane's Plat of Part of Walter Crane Farm P.C. 39, South of Dix Avenue City of Detroit Wayne Co. Michigan and that the streets and alleys shown on said plat are hereby dedicated to the use of the public. Witness our hands and seals this the 17<sup>th</sup> day of March, A. D. Nineteen Hundred and two  
In presence of  
Thos P. Brown Pres't [L.S.]  
James B. Sewald Joseph E. Brandt Sec. [L.S.]  
A. J. Petz

I hereby certify that this plat is a correct copy of the plat now on record in the Register of Deeds office being made under the supervision of the Auditor General by tracing the plat on record and affixing thereto a carefully compared copy of the dedications and certificates Dated this 3<sup>rd</sup> day of Feb'y 1911  
John B. La Fontaine  
Clerk and Sec. Dist.