

Moreton's Subdivision -

of Lot 1 Block 57. Labrosse Farm

City of Detroit

Wayne Co.

Michigan


SCALE - 30 feet per inch

Mason L. Brown

Civil Engineer and Surveyor

Chamber of Commerce

Detroit Michigan

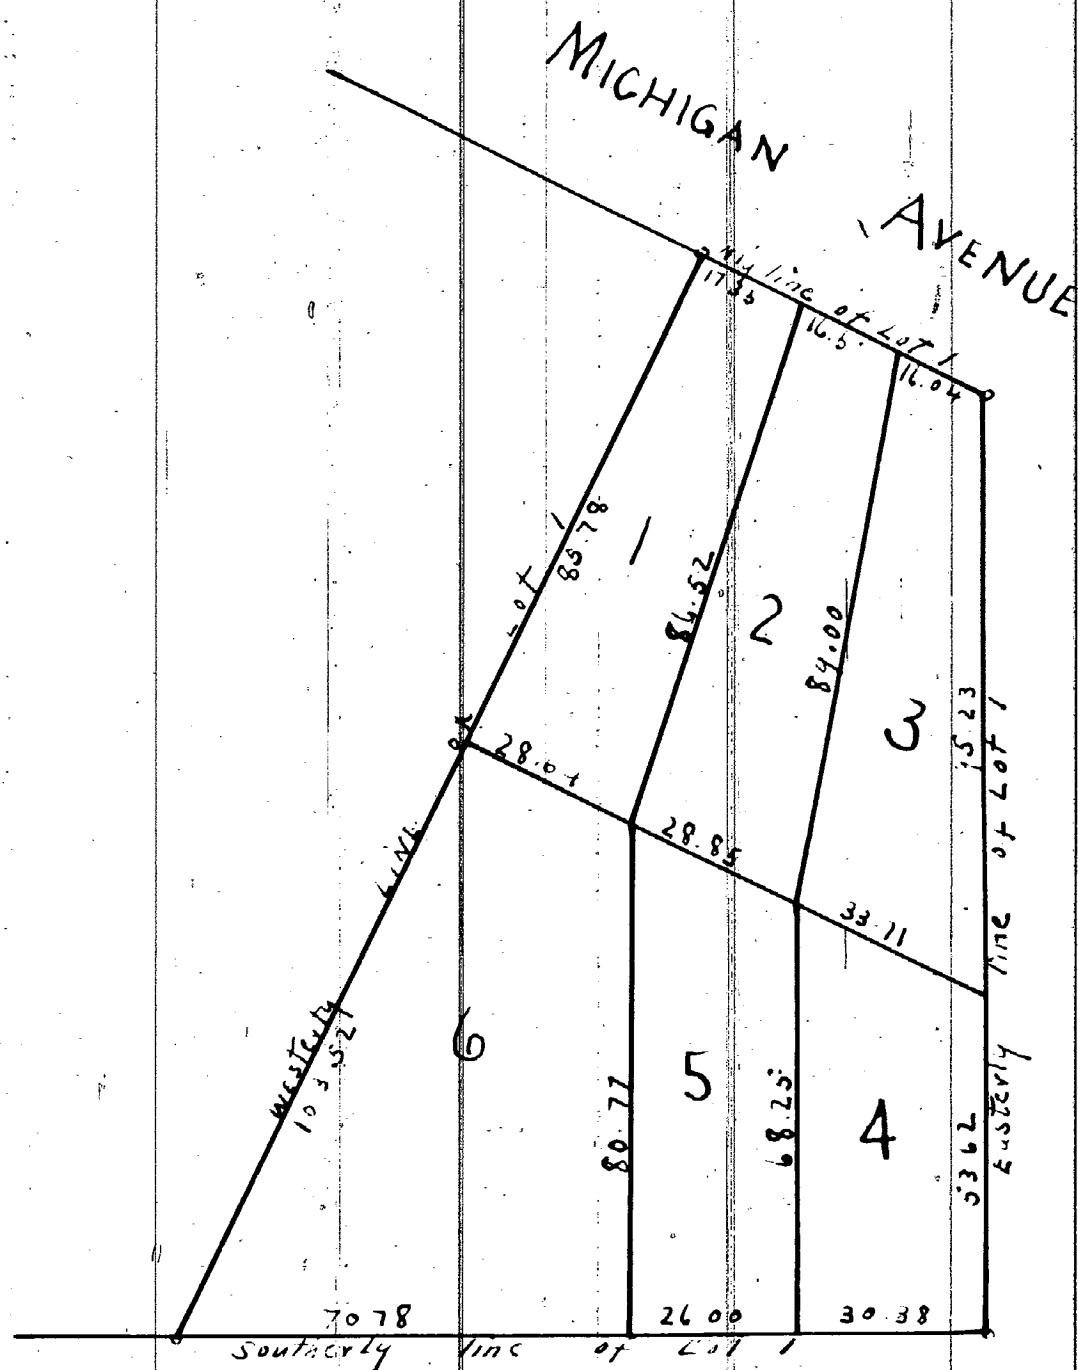

BAKER ST. N60°E 60 FT. WD.

SIXTH ST. N 30° W 50 FT. WD

I hereby certify that the above Plat is correct, and that Monuments consisting of Oak Stakes $1\frac{1}{2}$ inches square and 15 inches long have been placed in the ground at all angles in the Boundaries and at the intersection of all Streets or Streets and Alleys as shown on plat by

Detroit March 21st. 1901
Mason L. Brown
Engineer and Surveyor

KNOW ALL MEN BY THESE PRESENTS that WE
E Foster Moreton, Helen Moreton his wife
and Sadie A. Crooke
Have caused the land embraced in the above plat to be surveyed, laid
out and platted to be known as Moreton Subdiv of Lot 1 Blk 67 1/2
Town City of Detroit Wayne Co Michigan and that the Streets and
Alleys shown on said plat are hereby dedicated to the use of the public
Witness our hands and seals this the 21 day of March
A. D. Nineteen Hundred and one
in presence of
J W Green
Wm A Eldridge.
E Foster Moreton [LS]
Helen E Moreton [LS]
Sadie A Crooke [LS]

STATE OF MICHIGAN }
County of Wayne } ss
We S. P. Kingsley Register
of Deeds and Mason L. Brown Surveyor hereby
certify that we have each carefully compared this copy with the original
plat of Mortons Subdiv - Lot 1 Block 37 ^{in the case of} Town City of
Detroit Wayne Co Michigan and that it is an exact copy thereof and of
the whole of such original map or plat
S. P. Kingsley Register of Deeds
Mason L. Brown Surveyor

Examined and Approved
May 11th - 1901
John F. Wilkinson
Deputy Auditor General

STATE OF MICHIGAN } ss
COUNTY OF Wayne }
On this the 21 day of March 1901 before
me, a Notary Public in and for said county personally appeared the
above named E Foster Marston Helen E Marston his
Wife and Sadie A Cooke
known to me to be the same persons who executed the above dedication
and who acknowledged the same to be their free act and deed
Wm A Eldridge Notary Public
Wayne County Michigan

APPROVED.

JUL 8-1901

D. W. F. Moreland
Commissioner

BOARD OF PUBLIC WORKS.
CITY OF DETROIT
WAYNE CO. MICHIGAN

The streets on the above plat conform to the general plan of the City

S. A. Ferguson

City Engineer

REGISTER OF DEEDS OFFICE } ss
WAYNE COUNTY
This instrument was received for record this
11th day of July 1981 at 9th
o'clock A. M. and recorded in Liber 22
of Plats on page 37. as proper certificate was
furnished in compliance with Sect 135. of State
Bill No. 191 File 212 Act of 1871

FILED ACT OF 1873.
S. R. Kingsley
REGISTER OF DEEDS

I enclose a true and correct copy of the plat now on record in the Register or Deeds office being made under the supervision of the Auditor General by tracing the plat on record and affixing thereto a carefully compared copy of the dedication and certificates

Dated this 30th day of Jan'y 1911
John B La Fournain
Clerk and Gen Dept