


9TH PLAT
SUBDIVISION OF PART OF WALTER CRANE FARM
P C 39
CITY OF DETROIT
WAYNE CO MICHIGAN

MASON L BROWN
CIVIL ENGINEER & SURVEYOR
820-23 CHAMBER COMMERCE
DETROIT MICH

SCALE = 50 FT PER INCH

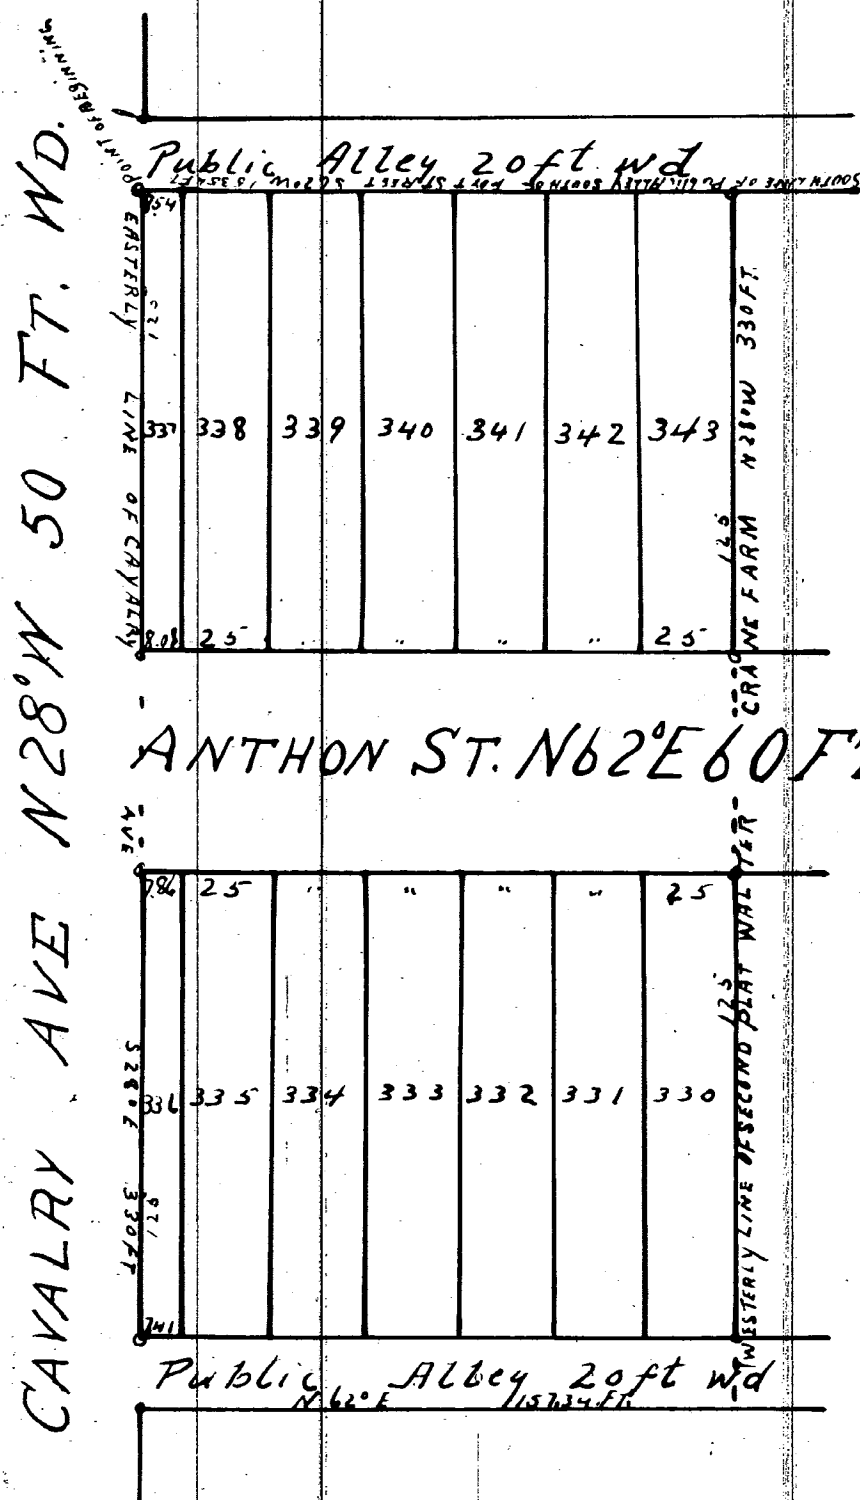

The Property hereon platted is described as follows. Beginning at the intersection of the southerly line of the Public Alley which lies south of Fort Street and the easterly line of Cavalry Avenue thence along the easterly line of said Cavalry Avenue S 28° E 330 feet to a stake thence N 62° E 157.34 feet to the westerly line of the second Plat of the Walter Crane Farm thence along said westerly line of said second Plat N 28° W 330 feet to the southerly line of the Public Alley south of Fort Street thence along said alley line S. 62° W. 158.34 feet to the place of beginning all in the Walter Crane Farm P.C. 39 City of Detroit

I hereby certify that the above Plat is correct, and that Monuments consisting of Oak Stakes 1 1/4 inches square and 15 inches long have been placed in the Ground at all angles in the Boundaries and at the intersection of all Streets or Streets and Alleys as shown on plat by G.

DETROIT April 11th 1901

Mason L Brown
Engineer and Surveyor

Examined and approved
April 27 - 1901

John F Wilkinson
Deputy Auditor General

I hereby certify that this plat is a correct copy of the plat now on record in the Register of Deeds office being made under the supervision of the Auditor General by tracing the plat on record and affixing thereto a carefully compared copy of the dedication and certificates

Dated this 30th day of Jan'y 1911

John B La Fayette
Clerk and Gen. Dept

STATE OF MICHIGAN } ss
COUNTY OF Wayne

On this the 18th day of April 1901 before me, a Notary Public in and for said county, personally appeared the above named William S Rathbone Kate E Rathbone his wife Daniel Rowen above named Charles A Rathbone (unmarried) by Henry M Campbell his attorney in fact known to me to be the same persons who executed the above dedication and who acknowledged the same to be their free act and deed

Stanley G Stevens, Notary Public
Wayne County Michigan

STATE OF MICHIGAN } ss
COUNTY OF Wayne

We S R Kingsley Register of Deeds and Mason L Brown Surveyor hereby certify that we have each carefully compared this copy with the original plat of 9th Plat Subdivision of Part of Walter Crane Farm P.C. 39 City of Detroit Wayne Co Michigan and that it is an exact copy thereof and of the whole of such original map or plat

S R Kingsley Register of Deeds
Mason L Brown Surveyor

REGISTER OF DEEDS OFFICE } ss
WAYNE COUNTY
This instrument was received for record this 14th day of May 1901 at 10 o'clock A.M. and recorded in Liber 22 of Plats on page 26 as proper certificate was furnished in compliance with Sect 135, of Senate Bill No. 199, File 212 Act of 1893.

S R Kingsley REGISTER OF DEEDS

APPROVED. May 9th 1901

D.W.H. Moreland } DEPT OF PUBLIC WORKS.
COMMISSIONER } CITY OF DETROIT
WAYNE CO. MICHIGAN

KNOW ALL MEN BY THESE PRESENTS, that WE William S Rathbone Kate E Rathbone his wife Daniel Rowen unmarried Charles A Rathbone unmarried by Henry M Campbell his attorney in fact have caused the land embraced in the above plat to be surveyed, laid out and platted to be known as 9th Plat Subdivision of Part of Walter Crane Farm P.C. 39 City of Detroit Wayne Co. Michigan and that the streets and Alleys shown on said plat are hereby dedicated to the use of the public. Witness our hands and seals this the 18th day of April

A. D. Munster Hundred and one

William S Rathbone [L.S.]

Kate E Rathbone [L.S.]

Daniel Rowen [L.S.]

Charles A Rathbone [L.S.]

by Henry M Campbell
att'y in fact

John I Turnbull
Stanley G Stevens