

11164

KENNEDY'S SUBDIVISION

OF LOTS 31 AND 32 OF THE SUB. OF CRAWFORD'S FORT TRACT

SPRINGWELLS, WAYNE CO.

MASON L. BROWN
CIVIL ENGINEER & SURVEYOR
820-23 CHAMBER COMMERCE
DETROIT MICH

MICHIGAN.


SCALE 50 FT. PER INCH

REGISTER OF DEEDS OFFICE } ss.
Wayne County
This instrument was received for record this
8th day of August 1901 at 10:30
o'clock A.M. and recorded in Liber 22
of deeds, on page 43, as proper certificate was
furnished in compliance with Sect. 136, of Senate
Bill No. 199 File 212 Act of 1901
W. S. Ireland
Register of Deeds

STATE OF MICHIGAN } ss.
County of Wayne }
On this 26th day of July 1901, before
me, a Notary Public in and for said county, personally appeared the
above named George E. Lawson and Thomas J. Kennedy
Admiral of the Estate of Thomas J. Kennedy deceased
known to me to be the same persons who executed the above dedication
and who acknowledged the same to be their free act and deed
John B. Seward Notary Public
Wayne County Michigan

KNOW ALL MEN BY THESE PRESENTS, That We George E. Lawson
and Thomas J. Kennedy (Administrators of the Estate
of Thomas Kennedy deceased)
Have caused the land embraced in the above plat to be surveyed, laid
out and plotted to be known as Kennedy Sub. of Lot 31 & 32 of Crawford
Fort Subdivision, Wayne Co., Michigan, and that the streets and
alleys shown on said plat have been dedicated to the use of the public
Witness our hands and seals this 26th day of July
A. D. Nineteen Hundred and one
In presence of
Geo. E. Lawson
Thomas J. Kennedy
Richard J. Lambrecht

John B. Seward
Notary Public
Wayne County Michigan

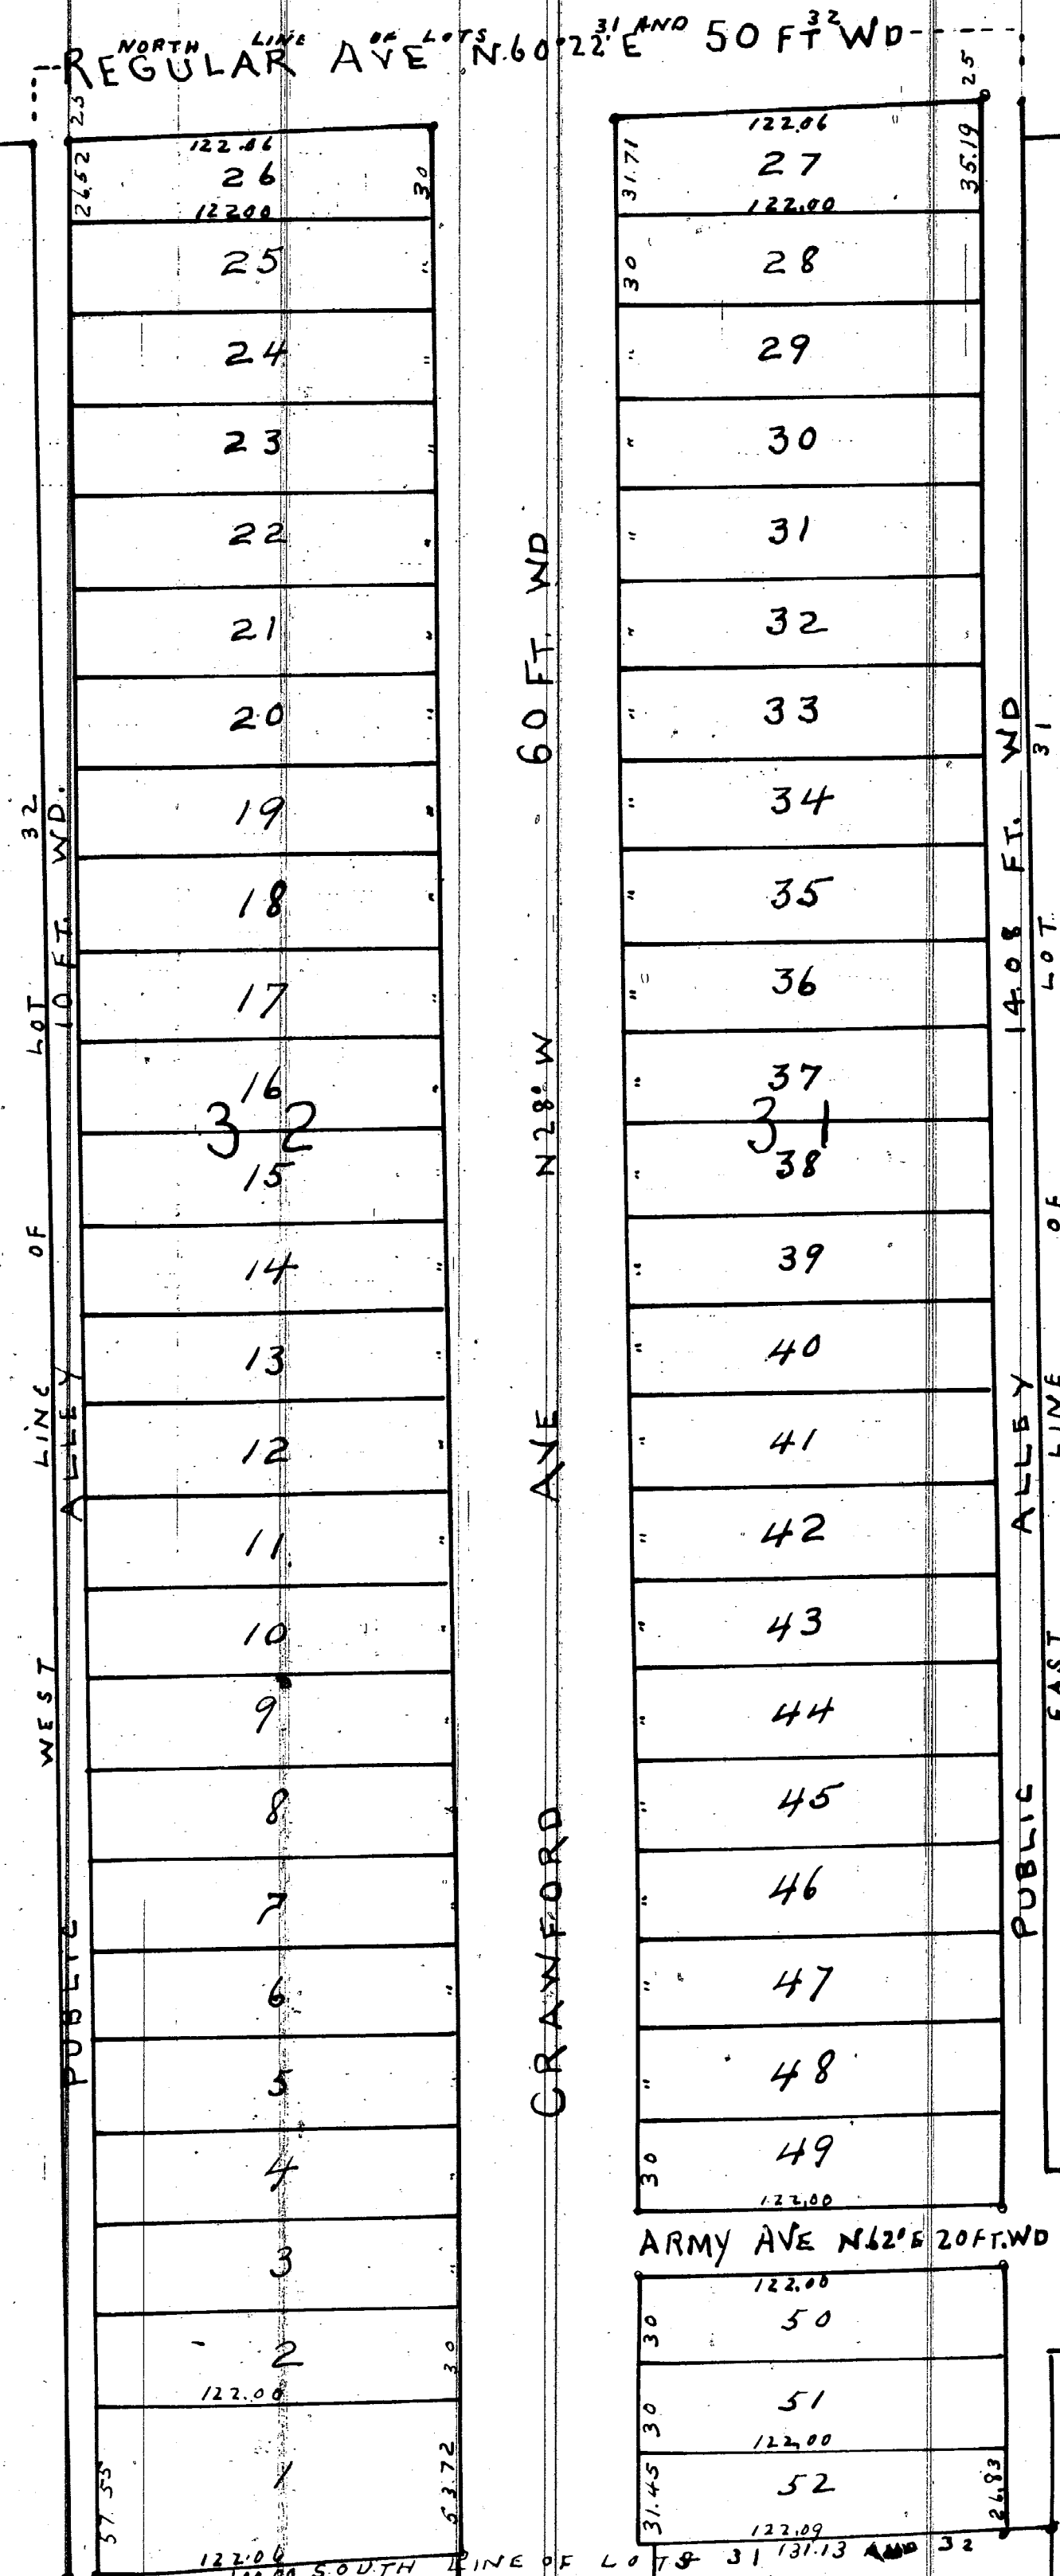

Examined and Approved
August 3 - 1901
John F. Wilkinson
Deputy Auditor General

I hereby certify that the above plat is correct and that the monuments
connecting of each stake 1 1/2 inches square and 15 inches long have
been placed in the ground at all angles in the boundaries, and at the
intersection of all streets or streets and alleys, as shown on plat by O.
Mason L. Brown
Engineer and Surveyor

STATE OF MICHIGAN } ss.
County of Wayne }
We M. S. Ireland Dep. Register
of Deeds and Mason L. Brown
Surveyor, hereby
certify that we have each carefully compared this copy with the original
plat of Kennedy Sub. of Lot 31 & 32 of the Crawford Fort Tract
Springwells Wayne Co. Mich. and that it is an exact copy thereof and of
the whole of such original map or plat
Mason L. Brown
Surveyor

I hereby certify that this plat is a correct copy of the plat now on
record in the Register of Deeds office being made under the super-
vision of the Auditor General by tracing the plat on record and offering
thereto a carefully compared copy of the dedication and certificate
Dated this 30th day of July 1901
John B. Seward
Notary Public